
SITE

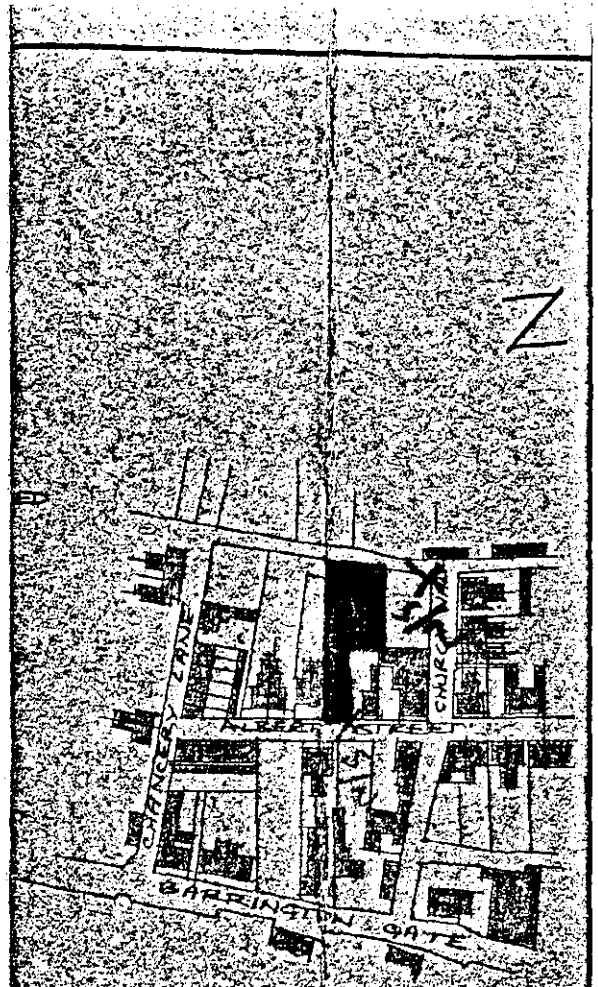


LOCATION PLAN

SCALE - 1:2500

y of the Plan
South Holland
nd approved
the Building
to conditions.

AMENDED PLAN

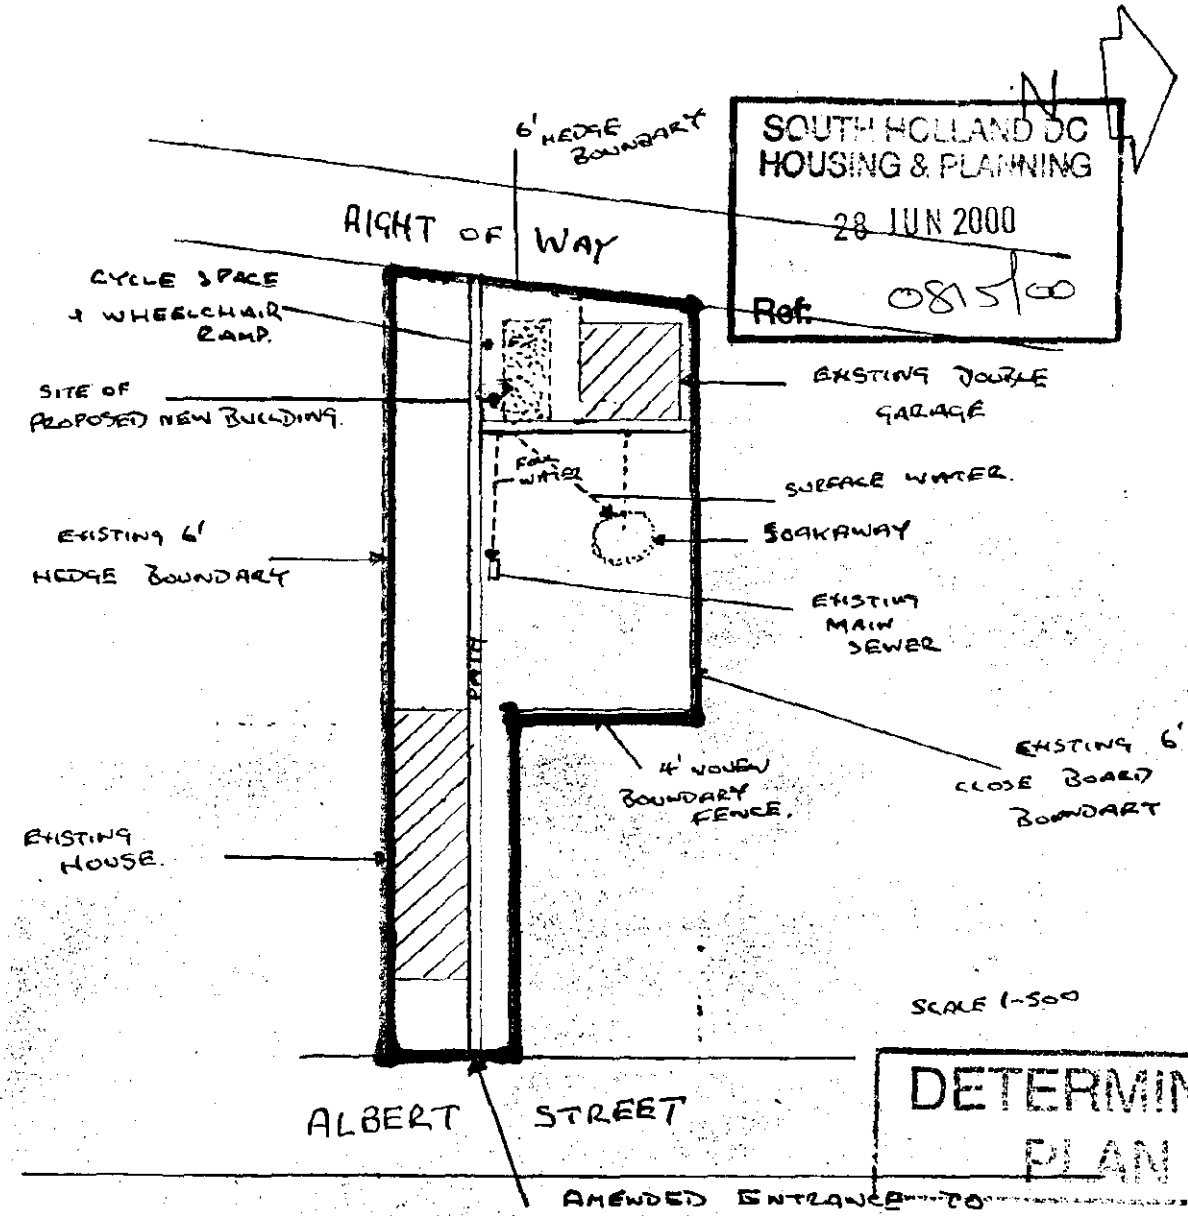


SOUTH HOLLAND DC
HOUSING & PLANNING
28 JUN 2000
Ref. 0815/00

DETERMINED
PLAN

BLOCK PLAN 1:500

ALL FOUND
BEARING
ALL TO LD.
DRAINAGE
CONNECT E
4·6m FRO

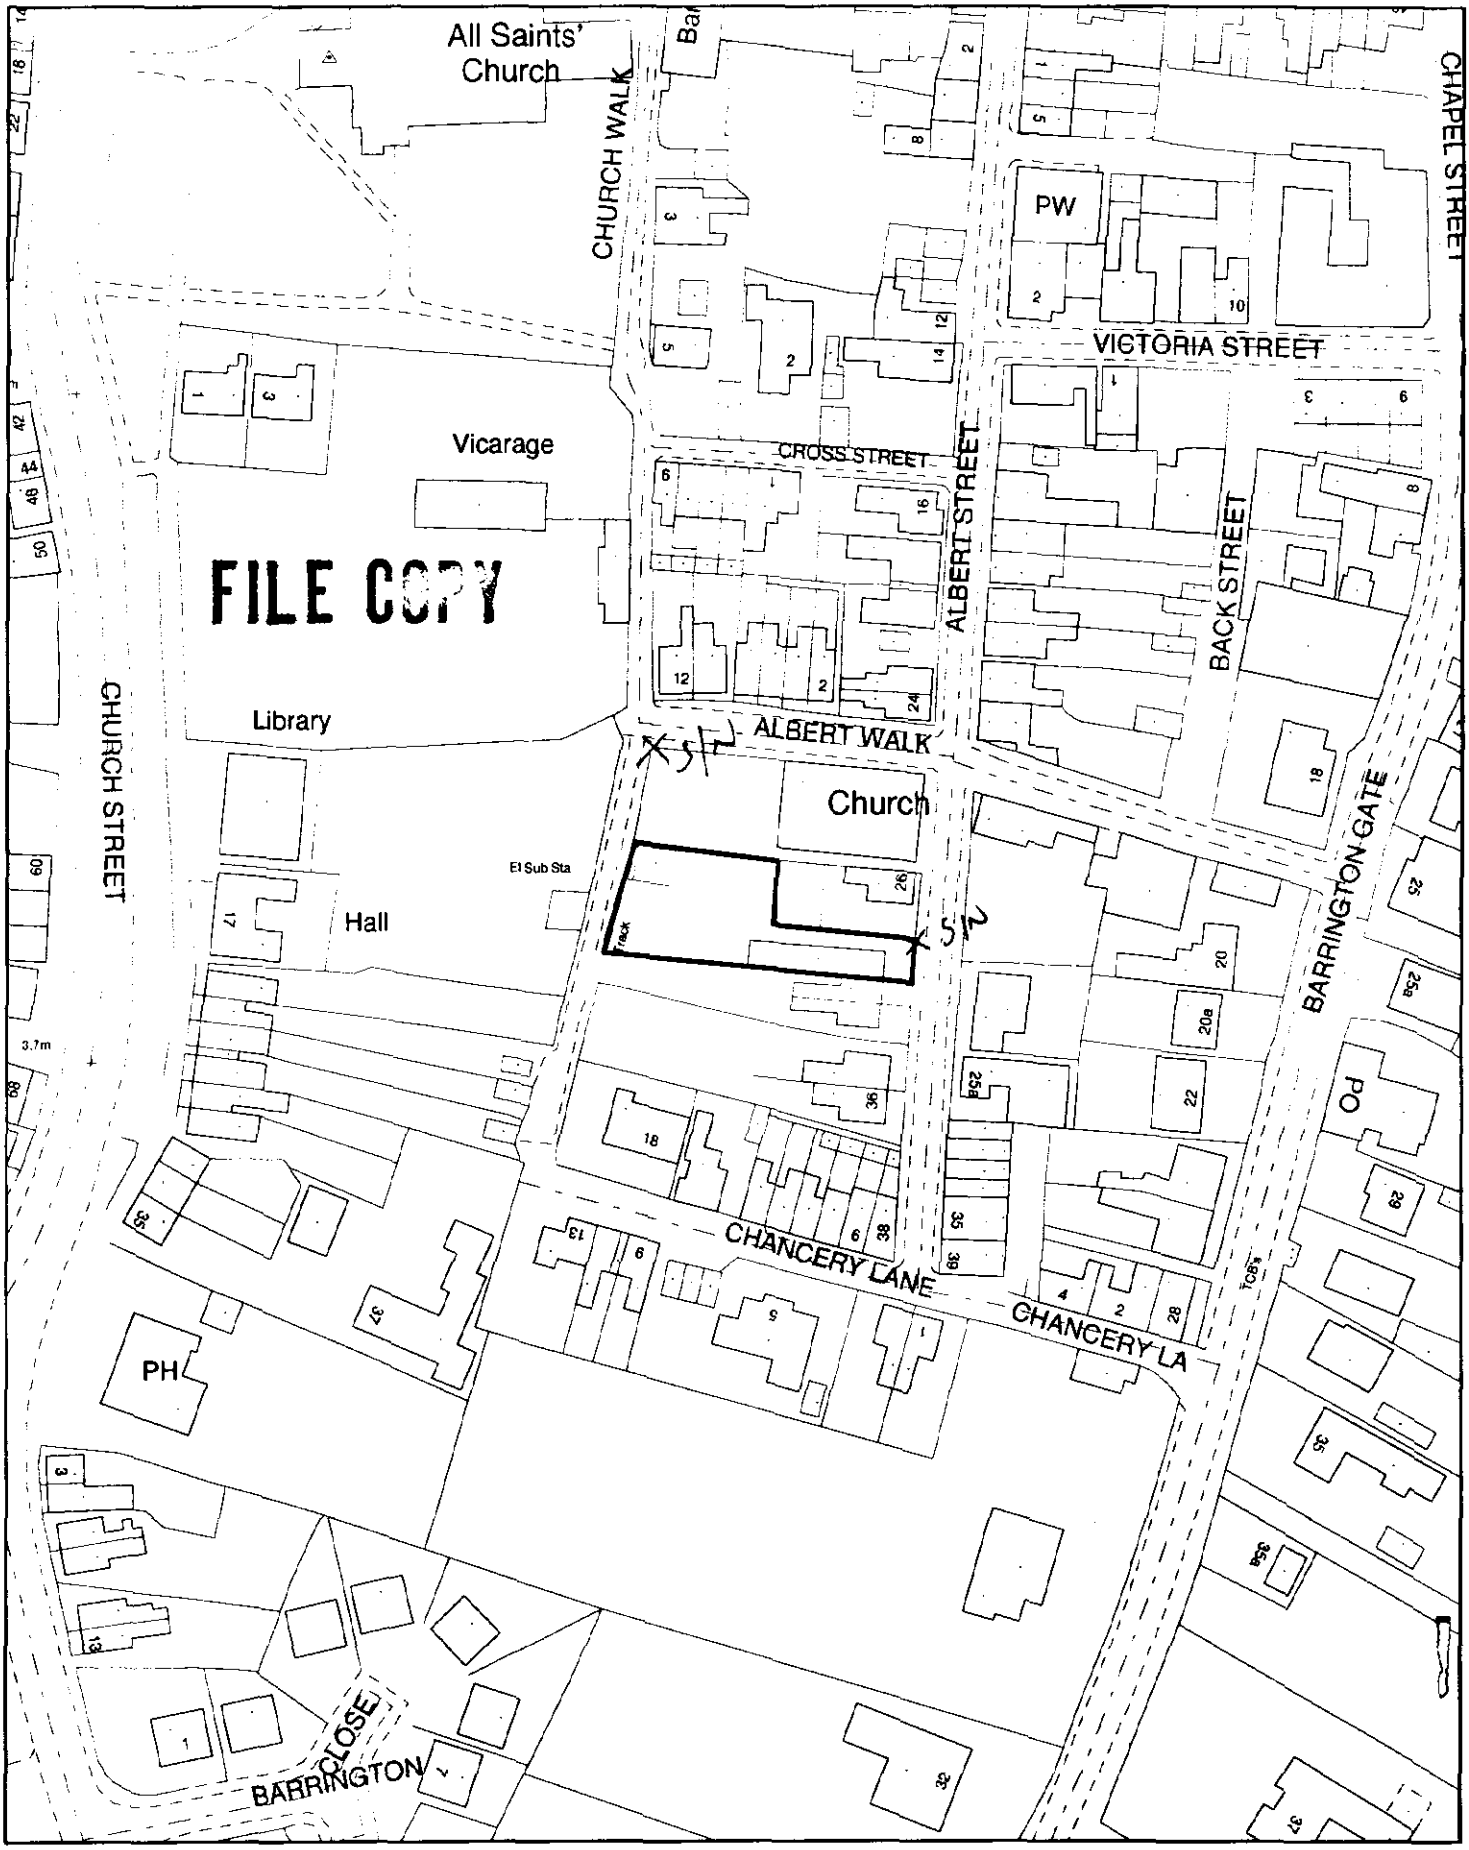

Planning Application Location Plan
Ward Member Notification

H09/0815/00

Scale: 1:1250

SOUTH HOLLAND DISTRICT COUNCIL

Housing and Planning Services Department

Council Offices, Priory Road, Spalding, Lincolnshire
PE11 2XE

PLEASE DO NOT COPY THIS PLAN
This map is reproduced from Ordnance Survey material with permission of Ordnance Survey on behalf of Her Majesty's Stationery Office (c) Crown copyright. Unauthorised reproduction infringes Crown copyright and may lead to prosecution or civil proceedings. South Holland District Council LA079413 2000