



DUE TO POSSIBLE DISCREPANCIES ARISING DURING
REPROGRAPHIC PROCESSES DO NOT SCALE THIS DRAWING

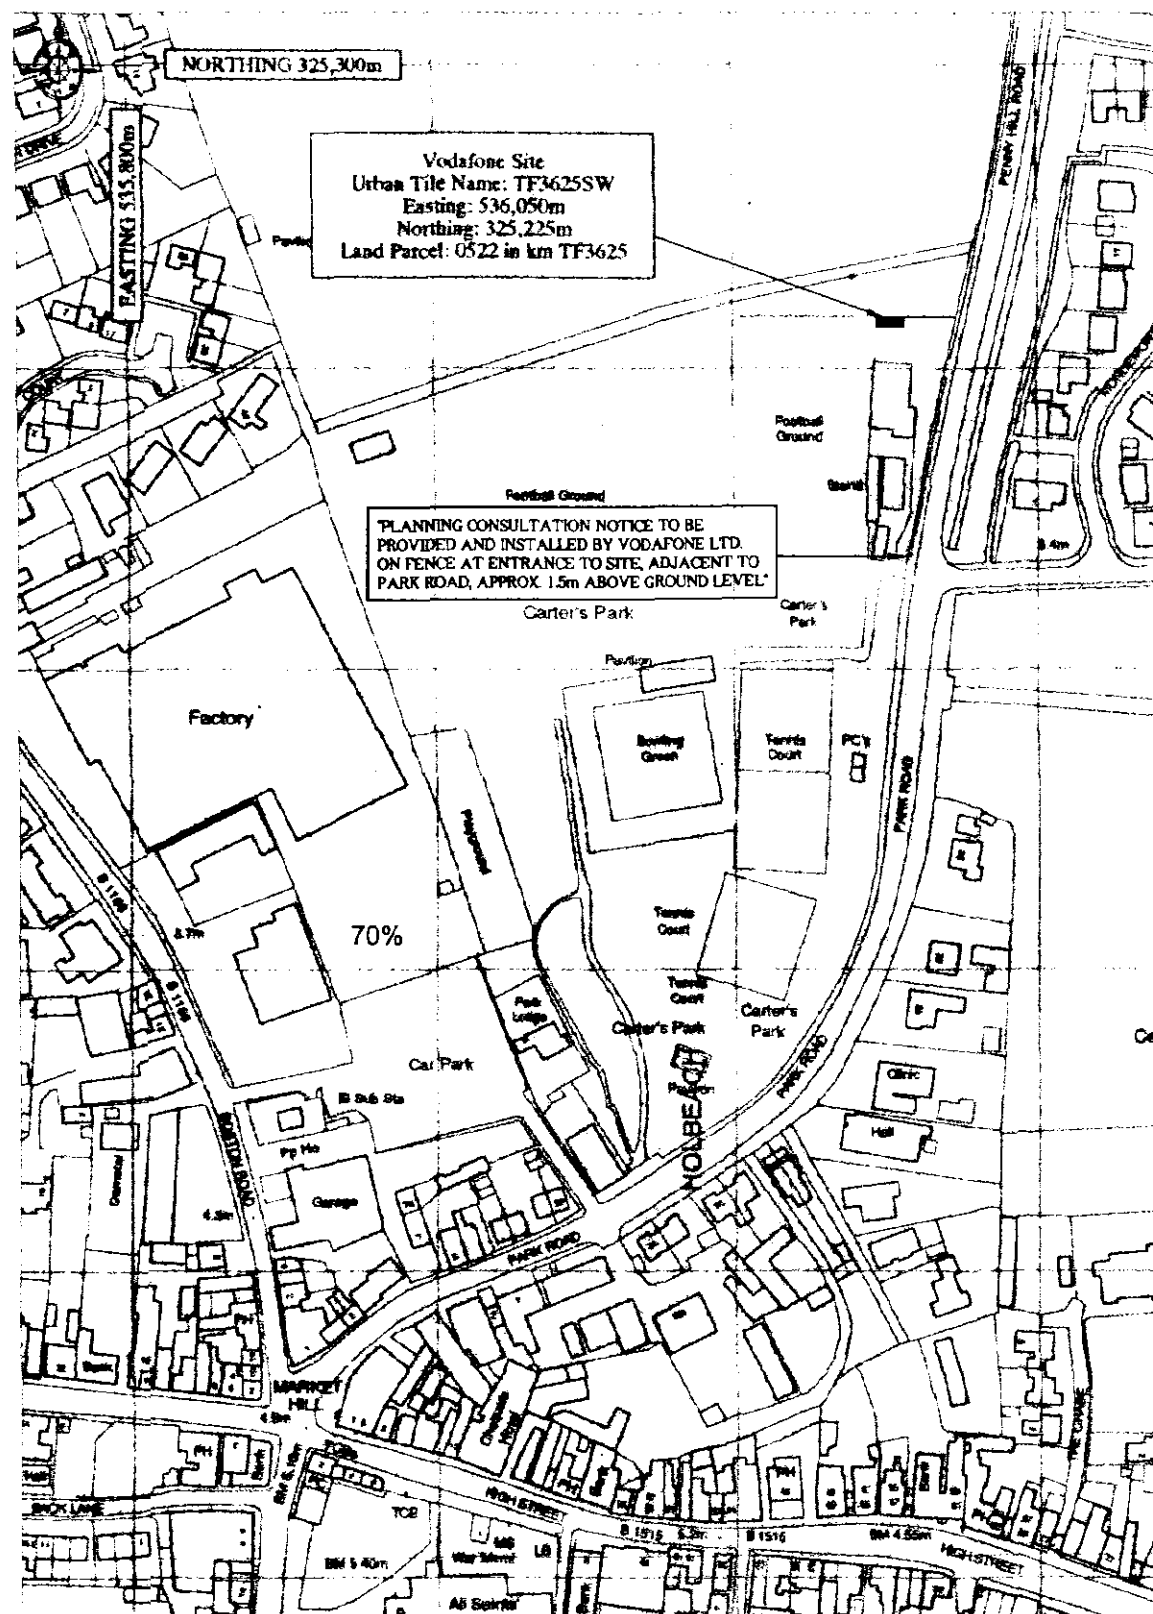


1:2500 LOCATION PLAN
PROMAP CD No. 45

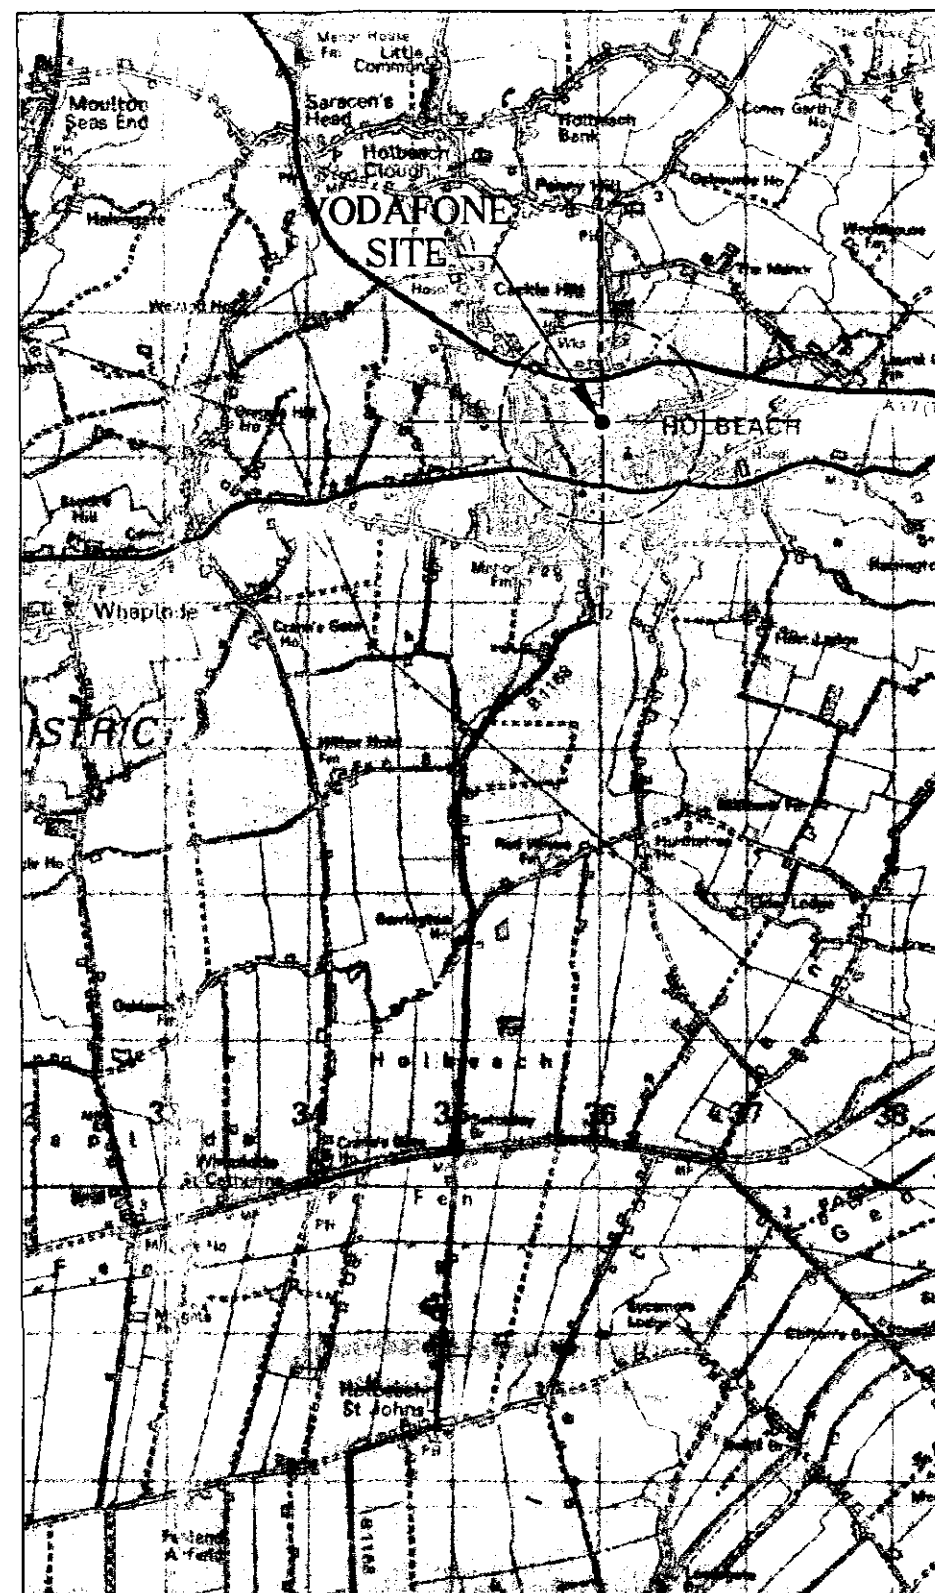

AREA PLAN Scale 1:50,000
EXTRACT FROM LANDRANGER SHEET 131

SOUTH
HOUSING
28 JUL 2000
Ref: 0817/00

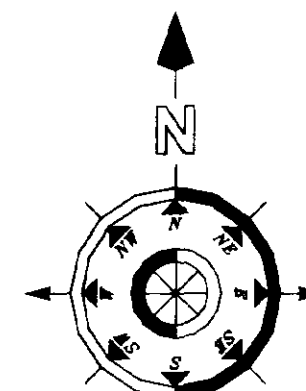

DETERMINED
PLAN

REV	DATE	REMARKS	BY	CHK
B	13/06/00	SITE RELOCATED	DBC	MJW
A	17/05/00	SITE RELOCATED/NEW POLE & BASE ADDED.	CCG	MJW

THIS DRAWING IS TO BE READ IN CONJUNCTION WITH R.B.S.
DESIGN MANUAL ISSUE 2, VODAFONE R.B.S. PROJECTS BUILDING
REQUIREMENTS WORK AND ELECTRICAL SPECIFICATION.

CLIENT  **vodafone**

CSI No. 31710B SITE NAME HOLBEACH UTD. F.C.

SITE ADDRESS
RADIO BASE STATION AT
HOLBEACH UTD F.C.
CARTERS PARK,
HOLBEACH,
LINCOLNSHIRE, PE12

FILENAME 31710B_01B_TD3_1063.dwg

DESIGN OFFICE
395 GEORGE ROAD, ERDINGTON,
BIRMINGHAM, B23 7RZ.
TEL 0121 344-4888
FAX 0121 344-4801


CONSTRUCTION

COMPUTER AIDED DRAWING - AVOID MANUAL MODIFICATION

DRAWN	CHECKED	DATE	SCALE
CCG	MJW	06/04/2000	AS PLOTTED

DRAWING TITLE
LOCATION & AREA PLANS

DRAWING No. 4000/1063/A3/01
REVISION B