
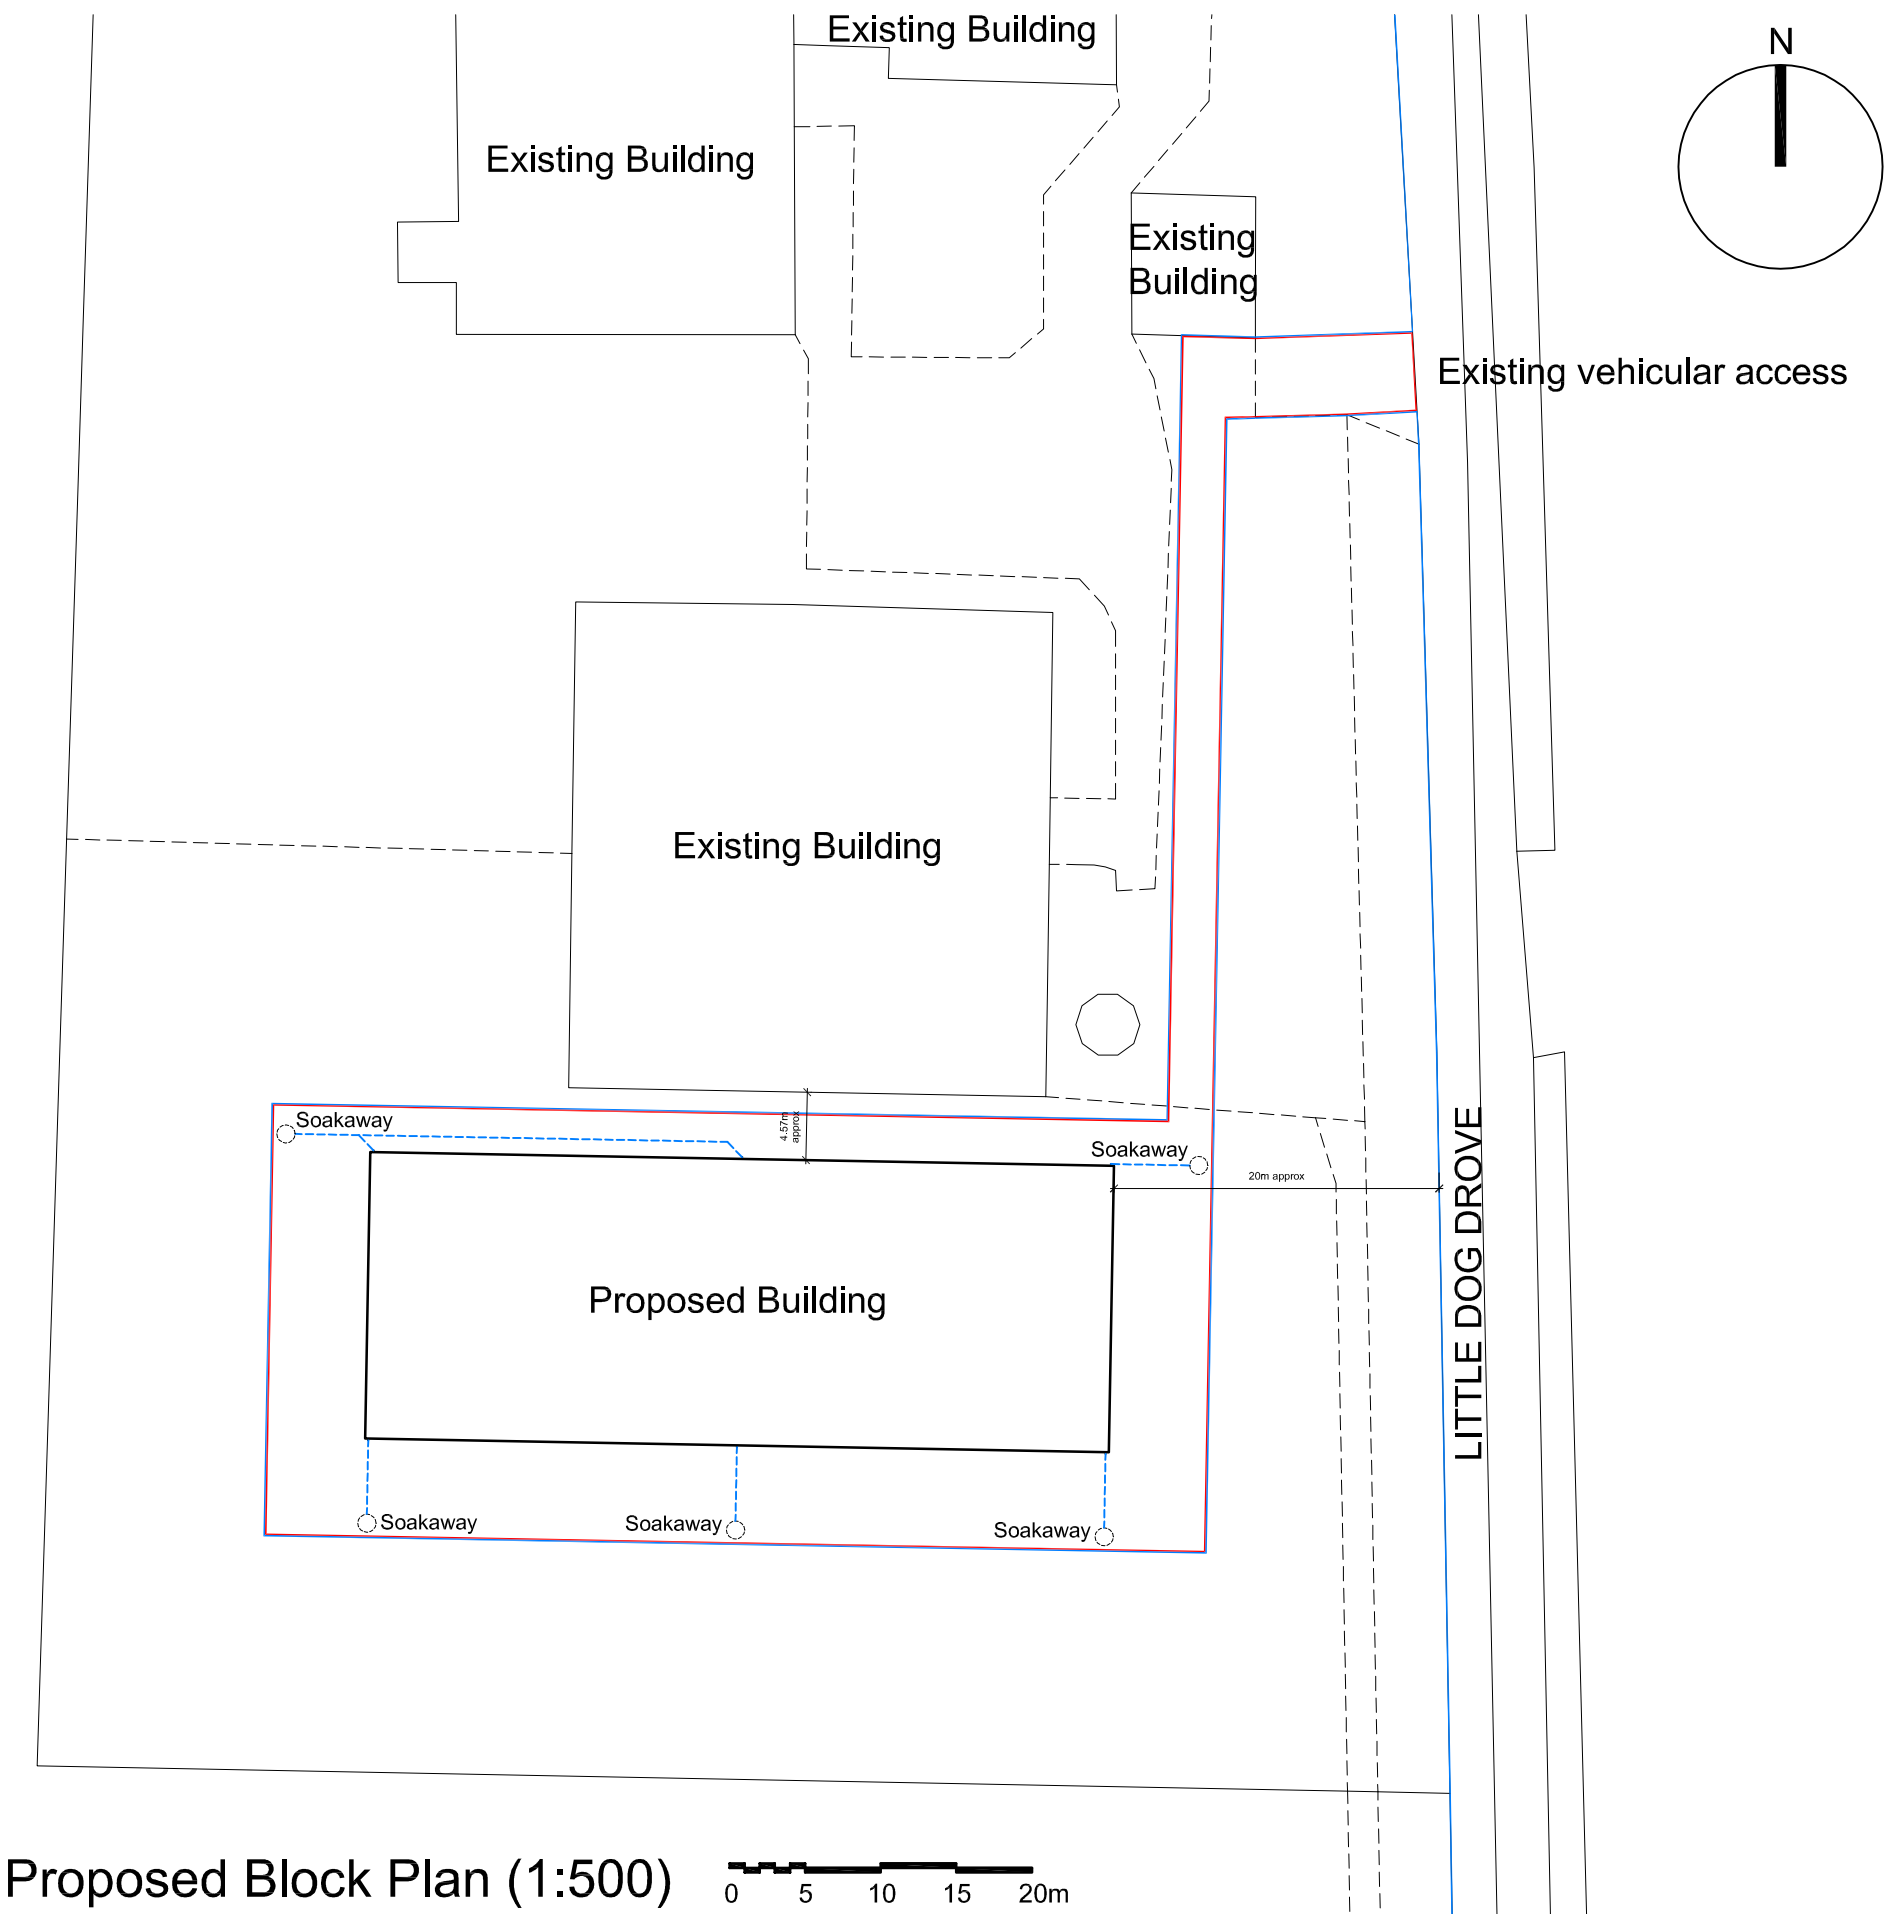


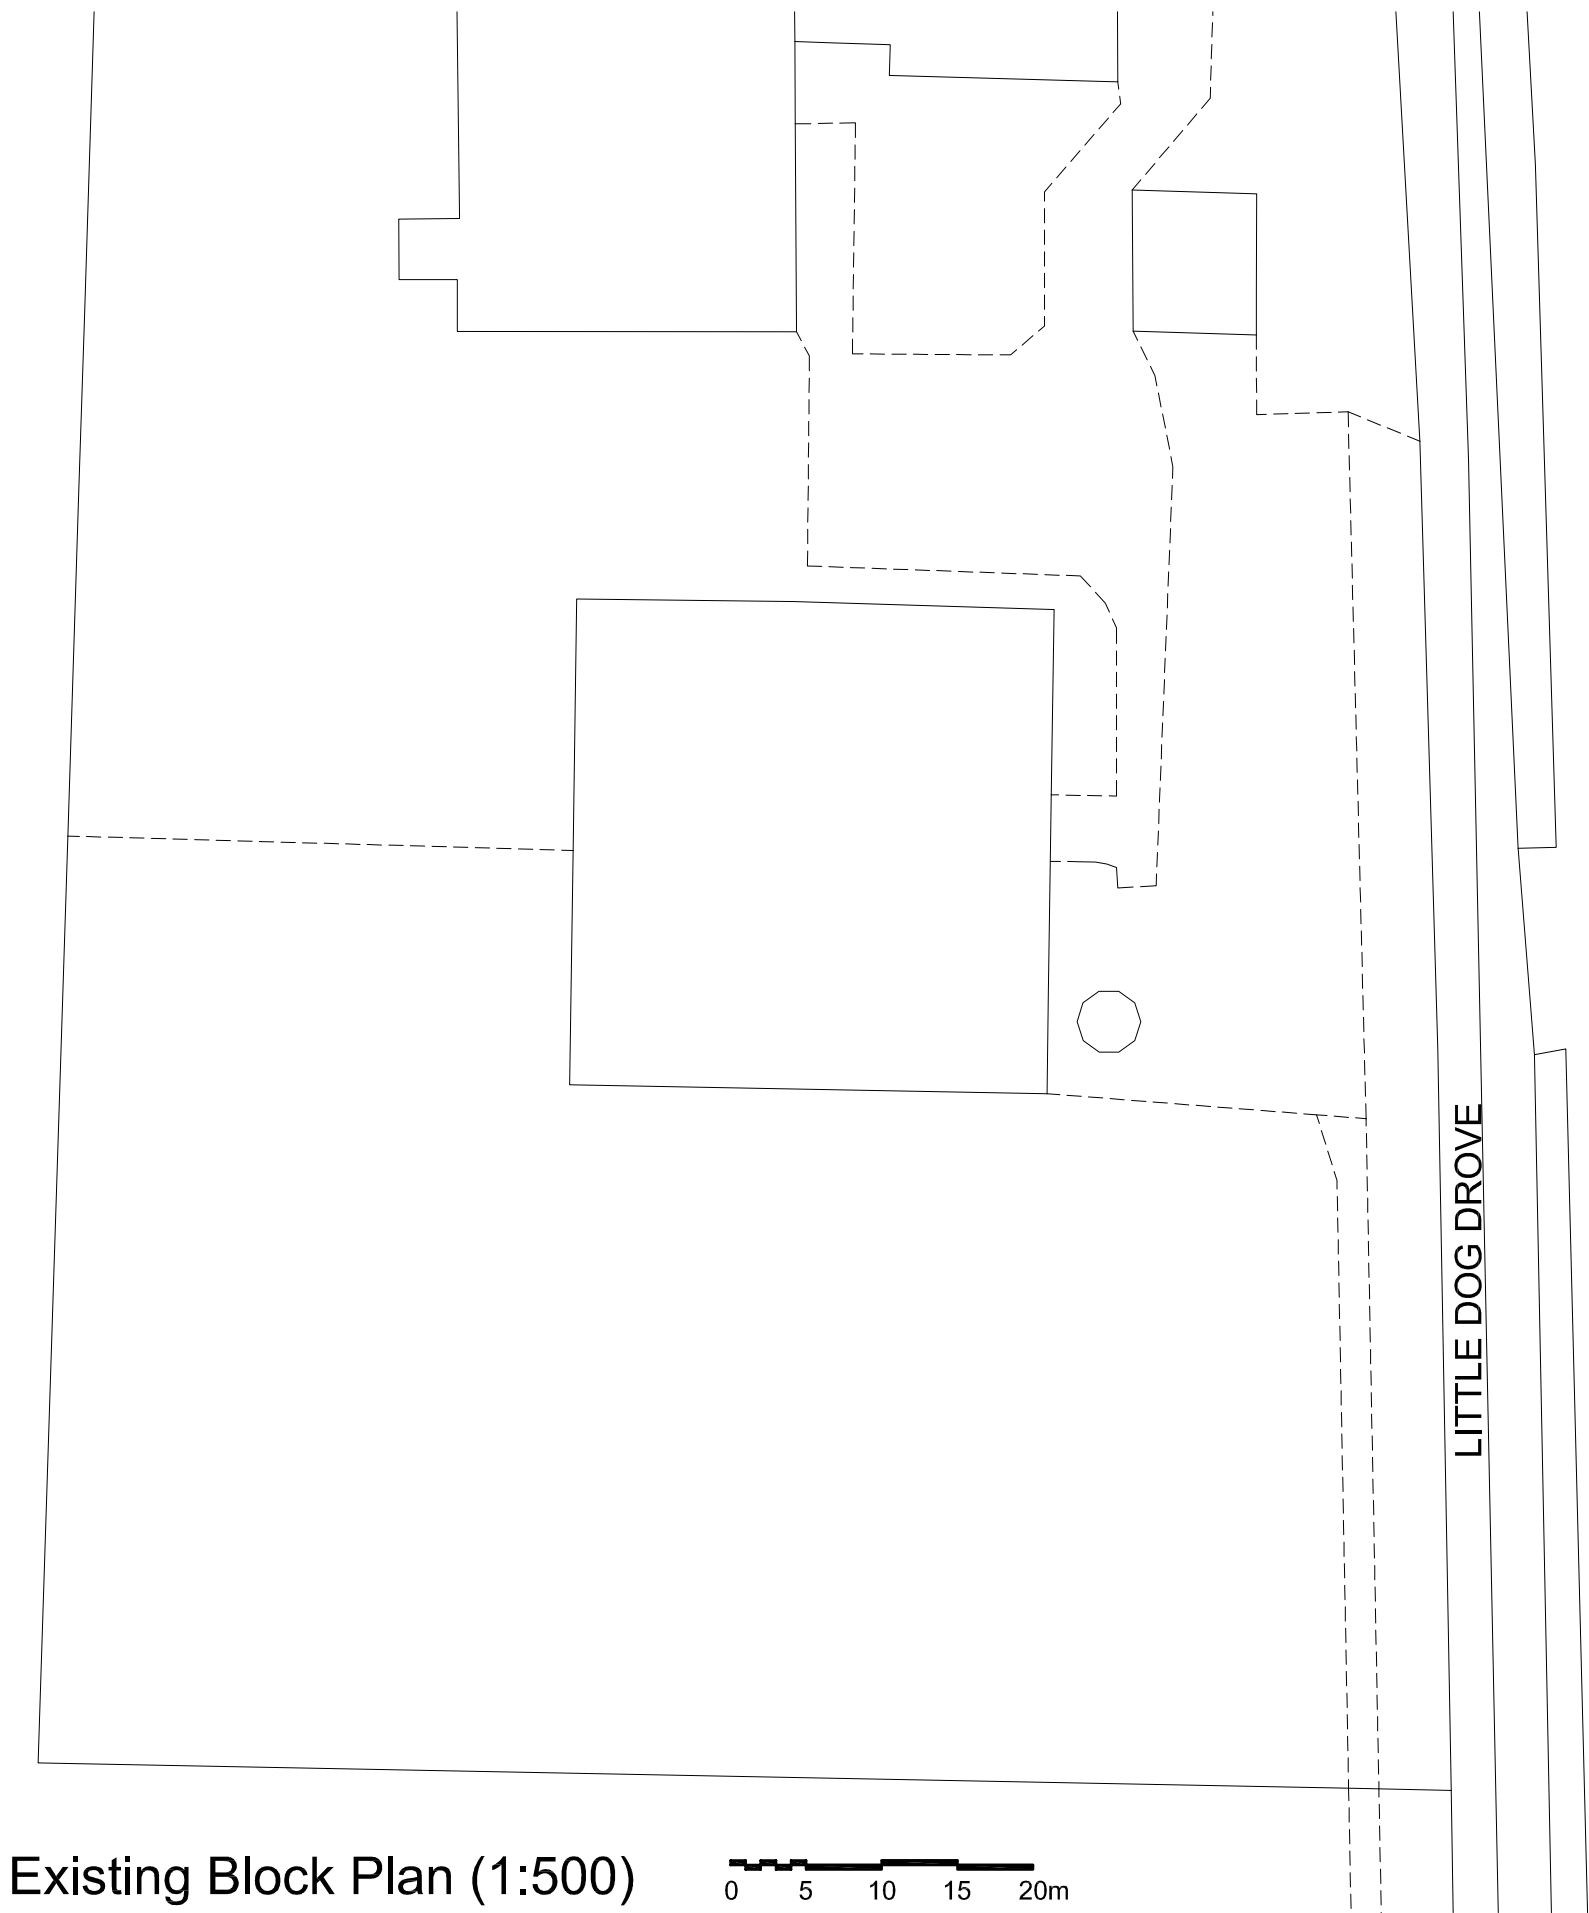


All dimensions to be verified on site by Main Contractor before the start of any shop drawings or work whatsoever either on their own behalf or that of sub-contractors.

Report any discrepancies to the Contract Administrator at once.

This drawing is to be read with all relevant Architect's and Engineer's drawings and other relevant information.


Andrew M Wright Ltd, Registered in England & Wales No. 9399024.
Registered office: 22 Church Street, Holbeach, Spalding, Lincs. PE12 7LL

LEGEND: DO NOT SCALE

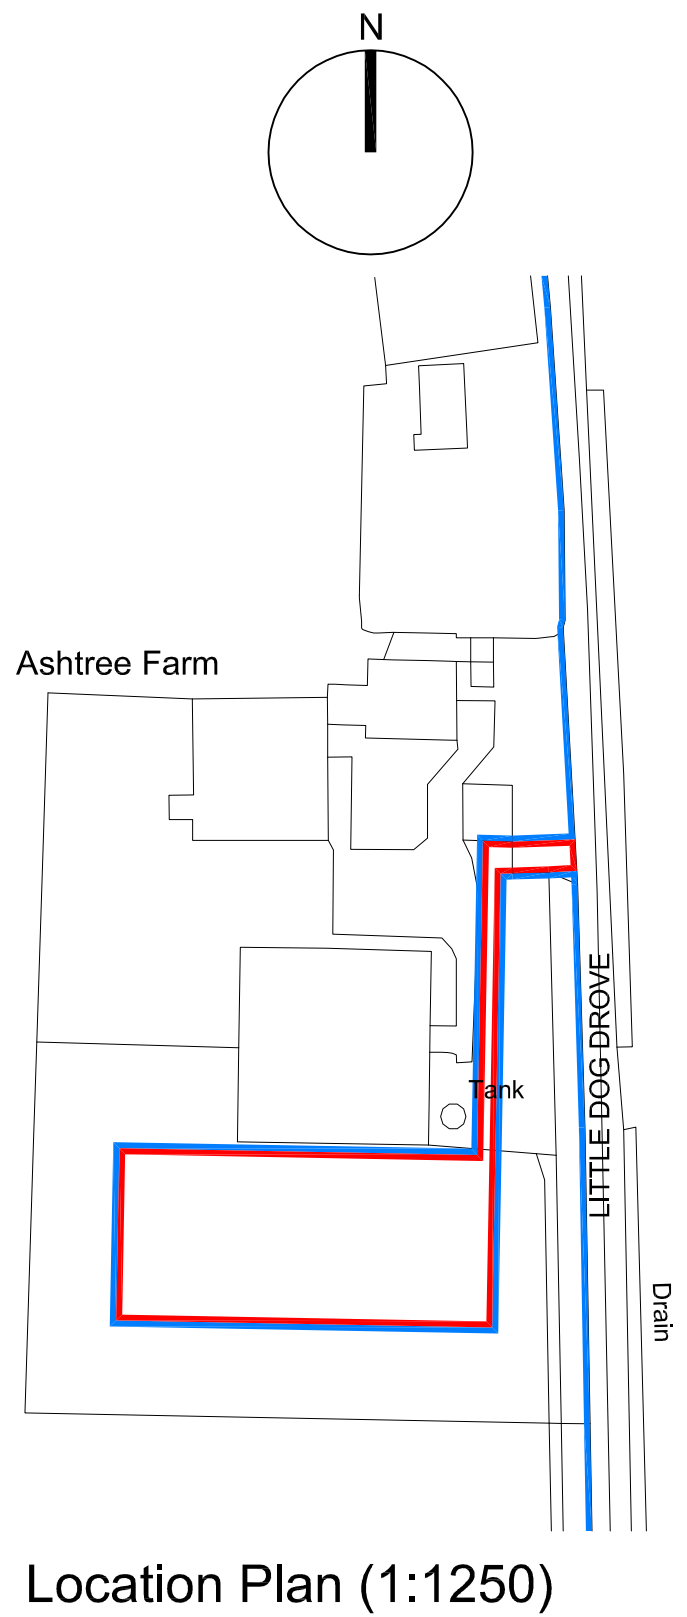

P1	14.09.23	Planning Issue	AMW	AMW
D1	13.09.23	Draft Issue	AMW	AMW
Revision:	Date:	Description:	Drw:	Chk:

ANDREW M WRIGHT LTD
CHARTERED ARCHITECT

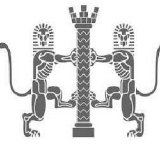

26 Joys Bank, Holbeach St Johns, Spalding, Lincs, PE12 8SD
Telephone: 01406 540573 Mobile: 07940 914778

Project: **Ashtree Farm**
Little Dog Drove
Holbeach St Johns

Drawing Title: **Plans**

Client: **N & D Bacon**

Drawn: AMW	Checked: AMW	Date: 12.09.23	Scale: As shown	Paper Size: A2
Job No.: 092302	Dwg No.: PD01	Stage: Planning	Revision: P1	