


750 m


AMENDED PLAN
Ref.
3343
21·323ha
52·69
SOUTH
HOUSING
22 NOV 1996
Ref: 0820/96
Refuse Tip
8829
11·086ha
27·39
Drain
4435
·769ha
1·90
BM 5·21m
4·5m
Chapelfields
2920
·393ha
·97
Vicarage
Village Hall
Thatm
Thorn
OAK ROAD
2513
·219ha
Playing Field ·54
1912
·656ha
1·62
BM 4·72m
St Luke's Church
(C. of E)
2200
1·473ha
3·64
4314
·308ha
·76
9011
·178ha
44
0211
·105ha
26
5·1m
0805
·077ha
·19
Old Chequers
Poultry House
Sewage Works
TO APPLICATION SITE
TYKES COTTAGE

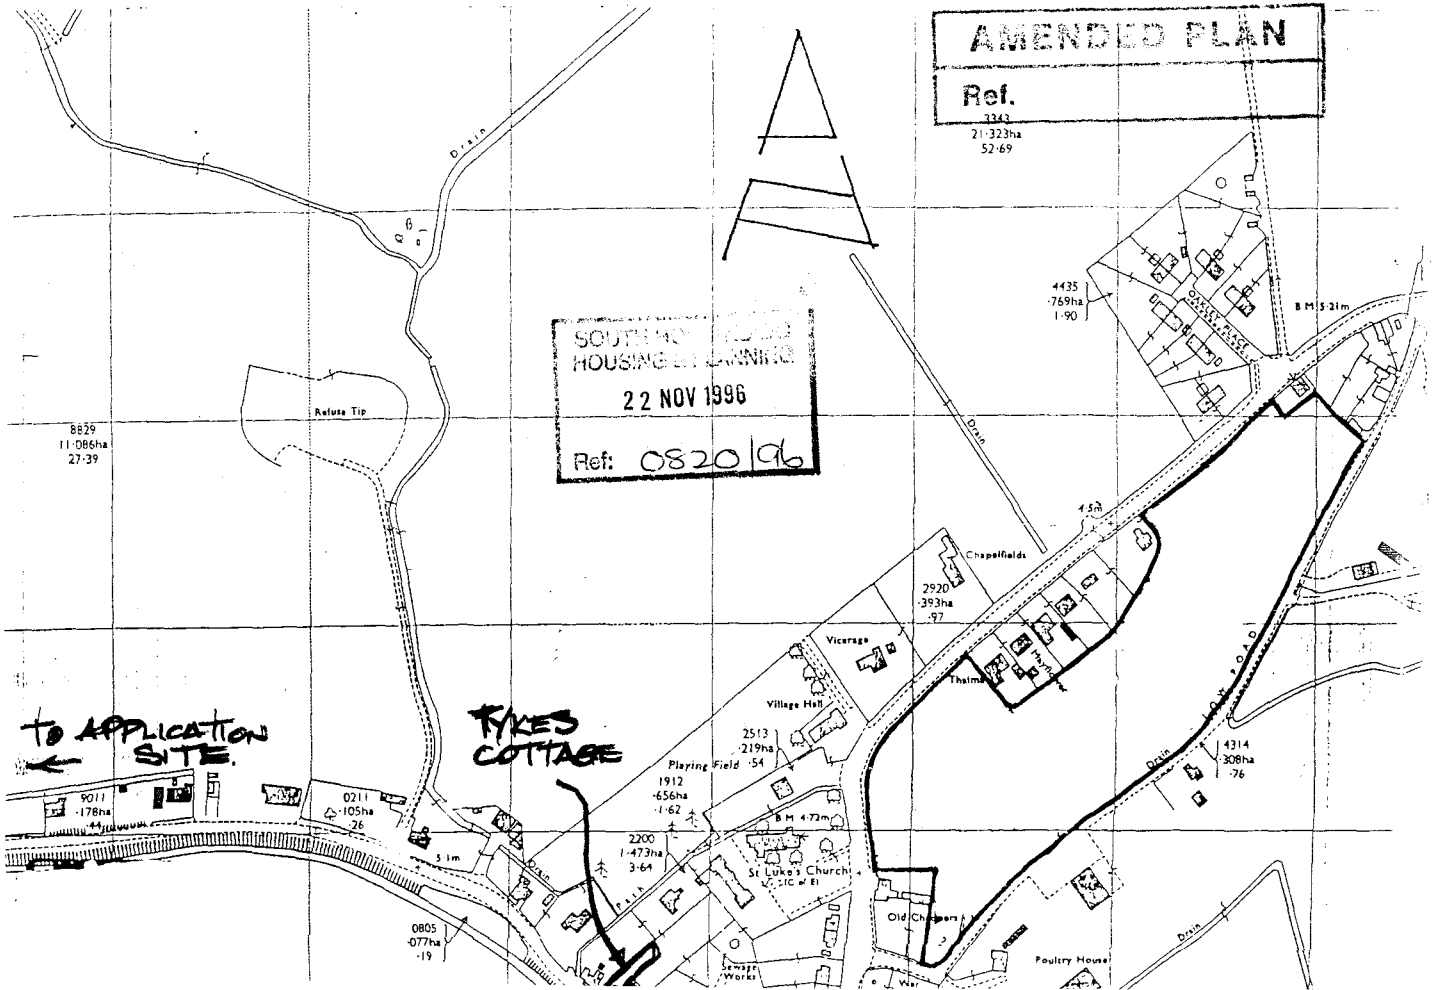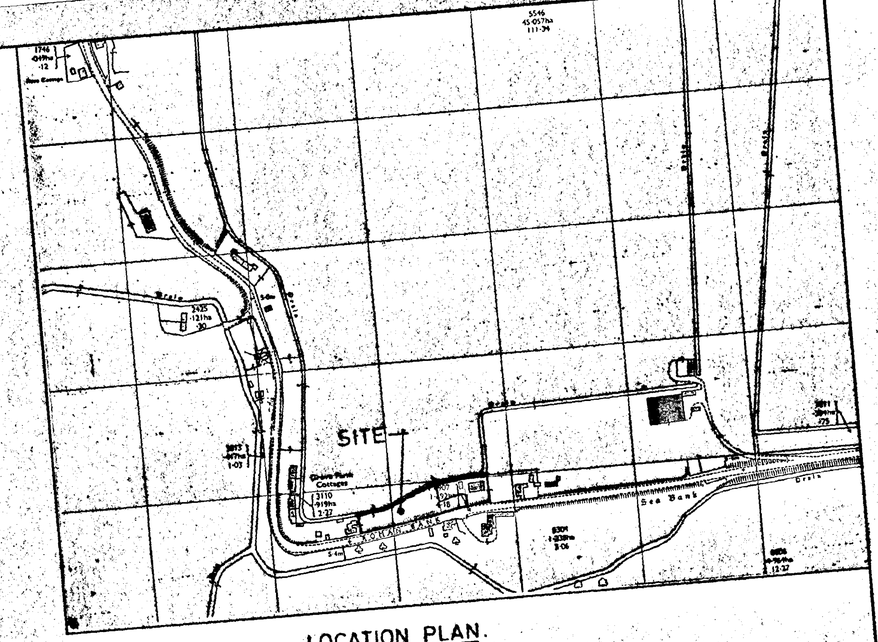

LOCATION PLAN.
SCALE : 1/2500.

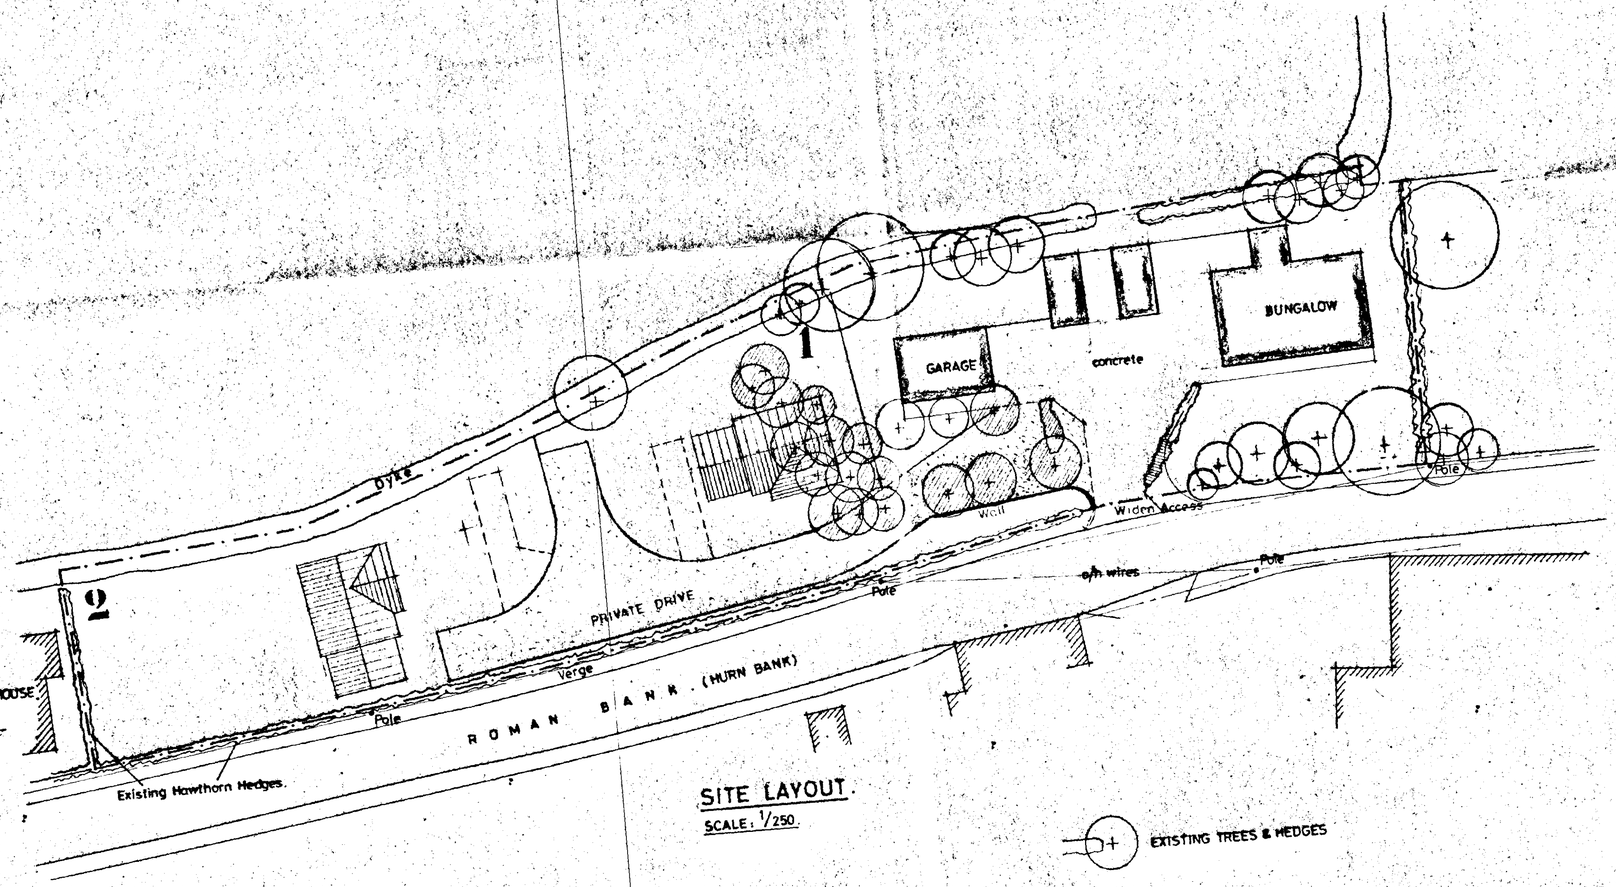

SITE LAYOUT.
SCALE: 1/250.

EXISTING TREES & HEDGES

TREES & HEDGES TO BE REMOVED

SOUTH HOLLAND DC
HOUSING & PLANNING
30 AUG 1996
Ref: 0820/96

SUPERSEDED

G. R. MERCHANT
I.ENG AMICE, FIWO,
ARCHITECTURAL, STRUCTURAL
& LAND DRAINAGE CONSULTANT
TEL: HOLBEACH (0406) 490800

PROJECT:
RESIDENTIAL DEVELOPMENT.
HURN BANK.
HOLBEACH HURN.


CLIENT:
MRS. L. BETTS.

SCALES:	DATE:
AS INDICATED.	AUG 1996.
G.R. MERCHANT	DRAWING No.: LB.1


REVISIONS:




FRONT

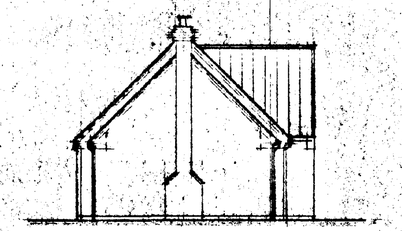


SIDE

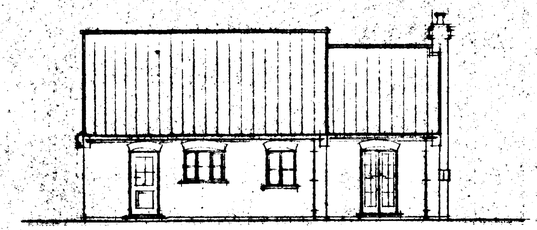


REAR

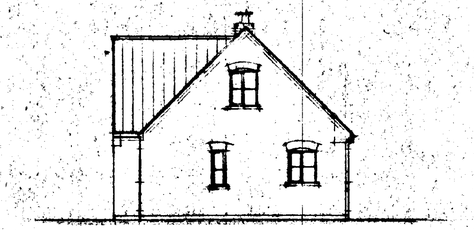

SIDE

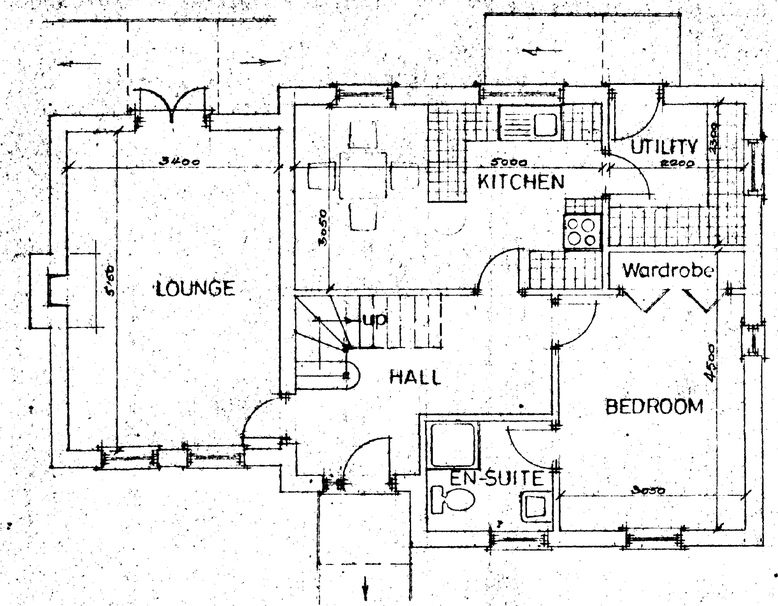

GROUND FLOOR

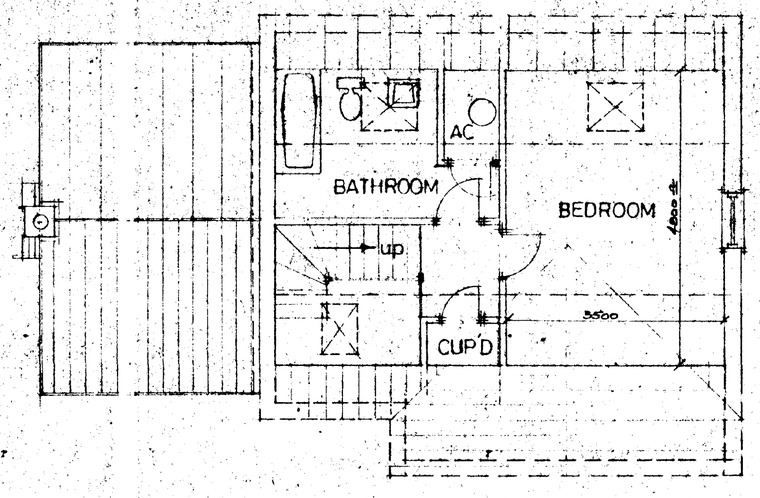

FIRST FLOOR

DETERMINED PLAN

SOUTH HOLLAND DC
HOUSING & PLANNING
30 AUG 1996
Ref: 0826/96

G. R. MERCHANT
I.ENG AMICE, FIWO,
ARCHITECTURAL, STRUCTURAL & LAND DRAINAGE CONSULTANT
TEL: HOLBEACH (01406) 490800

PROJECT:
2 BEDROOM COTTAGE.

CLIENT:
MRS. L. BETTS.
HURN BANK
HOLBEACH HURN

SCALES: 1/50 1/100


DATE: APRIL 1995

G.R. MERCHANT.

DRAWING No.: LB. 1/1


REVISIONS:

SUMMIT
6048-11947

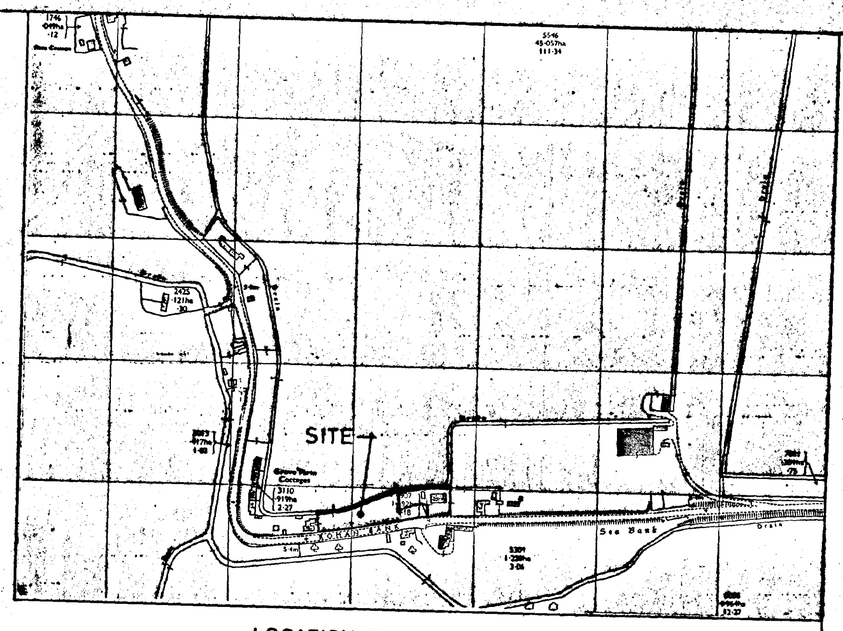

LOCATION PLAN.
SCALE : 1/2500.

N

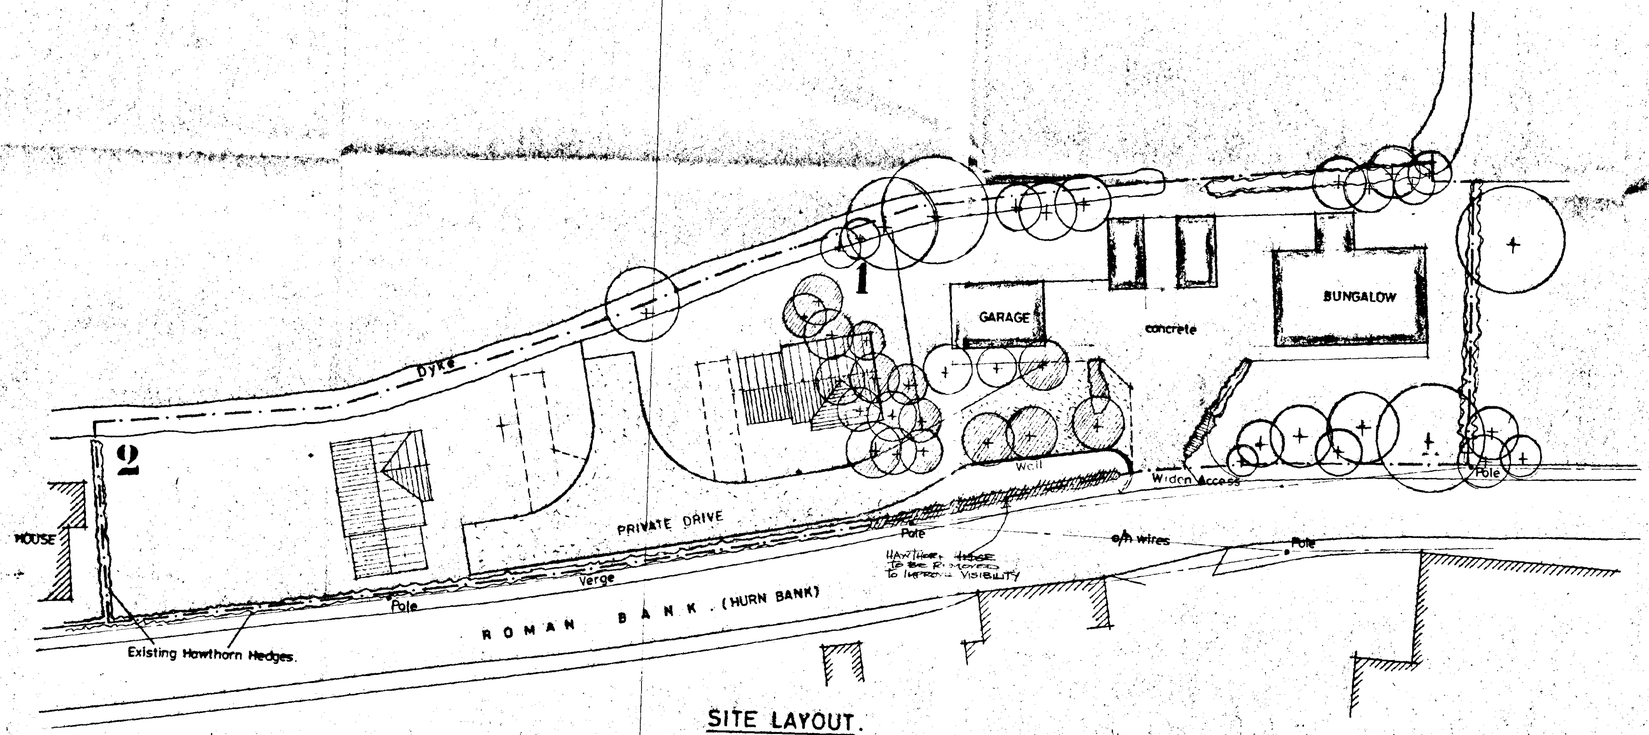

SITE LAYOUT.
SCALE: 1/250.

EXISTING TREES & HEDGES

TREES & HEDGES TO BE REMOVED

AMENDED PLAN
Ref.

SOUTH HOLLAND DC
HOUSING & PLANNING
22 NOV 1996
Ref: 0820/96

DETERMINED PLAN

A. 11.11.96 Remove hawthorn Hedgerow Hornbeam

G. R. MERCHANT
I.ENG AMICE, FIWO,
ARCHITECTURAL, STRUCTURAL
& LAND DRAINAGE CONSULTANT
TEL: HOLBEACH (0406) [redacted] 490800

PROJECT:
RESIDENTIAL DEVELOPMENT.
HURN BANK.
HOLBEACH HURN.

CLIENT:
MRS. L. BETTS.


SCALES:
AS INDICATED.

DATE:
AUG 1996.


G.R.MERCHANT

DRAWING No.:
LB. 1 A.

REVISIONS:
A

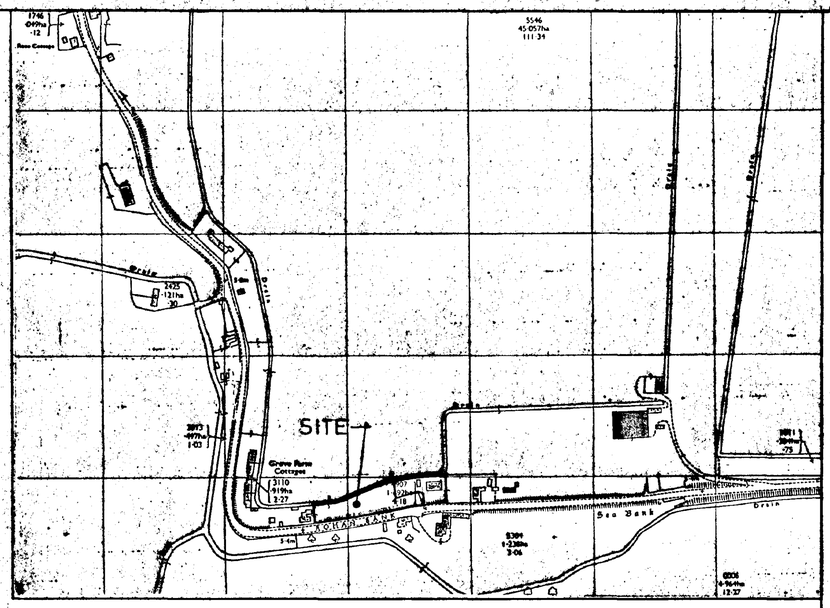

LOCATION PLAN.
SCALE : 1/2500.

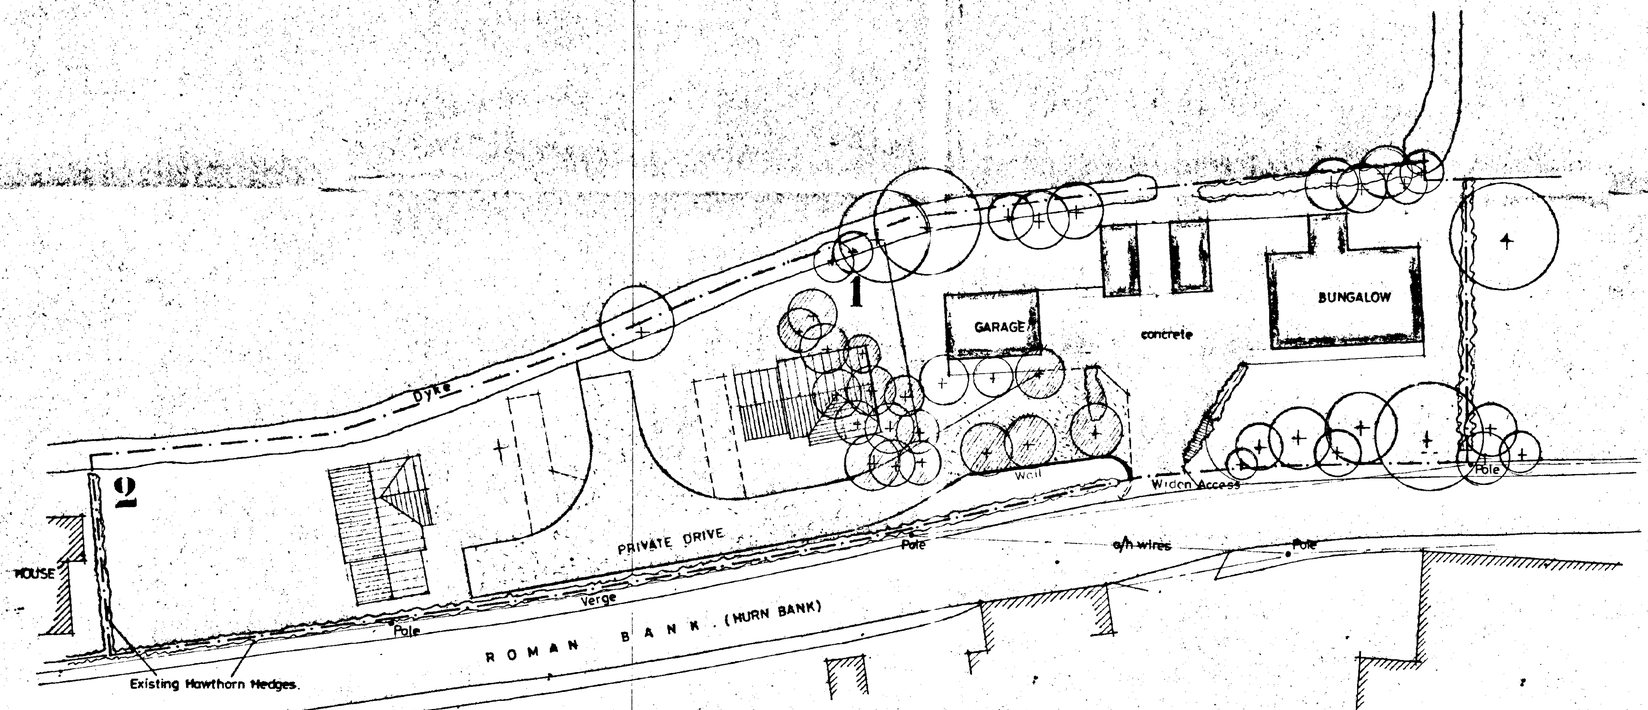

SITE LAYOUT.
SCALE : 1/250.

EXISTING TREES & HEDGES

TREES & HEDGES TO BE REMOVED

SUPERSEDED

SOUTH HOLLAND DC
HOUSING & PLANNING
30 AUG 1996
Ref: 0620/96

G. R. MERCHANT
I.ENG AMICE, FIWO,
ARCHITECTURAL, STRUCTURAL
& LAND DRAINAGE CONSULTANT
TEL: HOLBEACH (0406) [redacted] 490800

PROJECT:
RESIDENTIAL DEVELOPMENT.
HURN BANK.
HOLBEACH HURN.

CLIENT:
MRS. L. BETTS.

SCALES:	DATE:
AS INDICATED.	AUG 1994.
G.R.MERCHANT.	DRAWING No.: LB.1

REVISIONS: