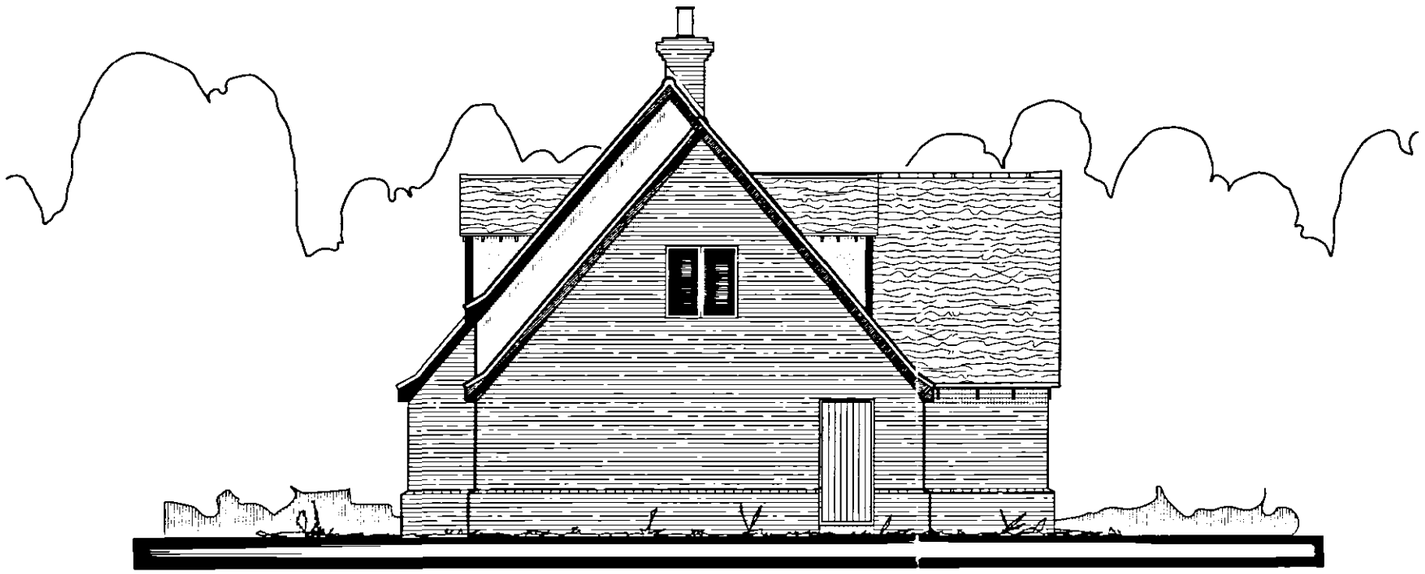

SIDE ELEVATION



SIDE ELEVATION

TIMBER & BRICK QUALITY MARK

Revisions:

SHDC
Planning & Development
30 JUN 2003
Ref: C824/03

Checked by:	Date checked:
***	**********

Title:
CAXTON SH4
****

HERITAGE

Handing:
LOUNGE LEFT

Client Name:
MR & MRS I VENNI
LINCS

Drawn By:	Date:
MLP	18-JUN-2003

Scale:	Size:
1:100	A3

Job No:	Type:	Rev:
03-142	E2	A

Drawing No: 4

This document is the copyright of Potton Ltd, and is made available on the express condition that it shall not be used in connection with the erection of any building or the production of any components for such a building unless the building to be erected or the components are supplied by Potton Ltd.

© Potton Ltd.
(Formerly Potton Timber Engineering Co.Ltd)

potton
Potton Limited
Wyboston Lakes, Great North Road
Beds MK44 3BA
Tel No (01480) 401401
Fax No (01480) 401444
Web site: www.potton.co.uk