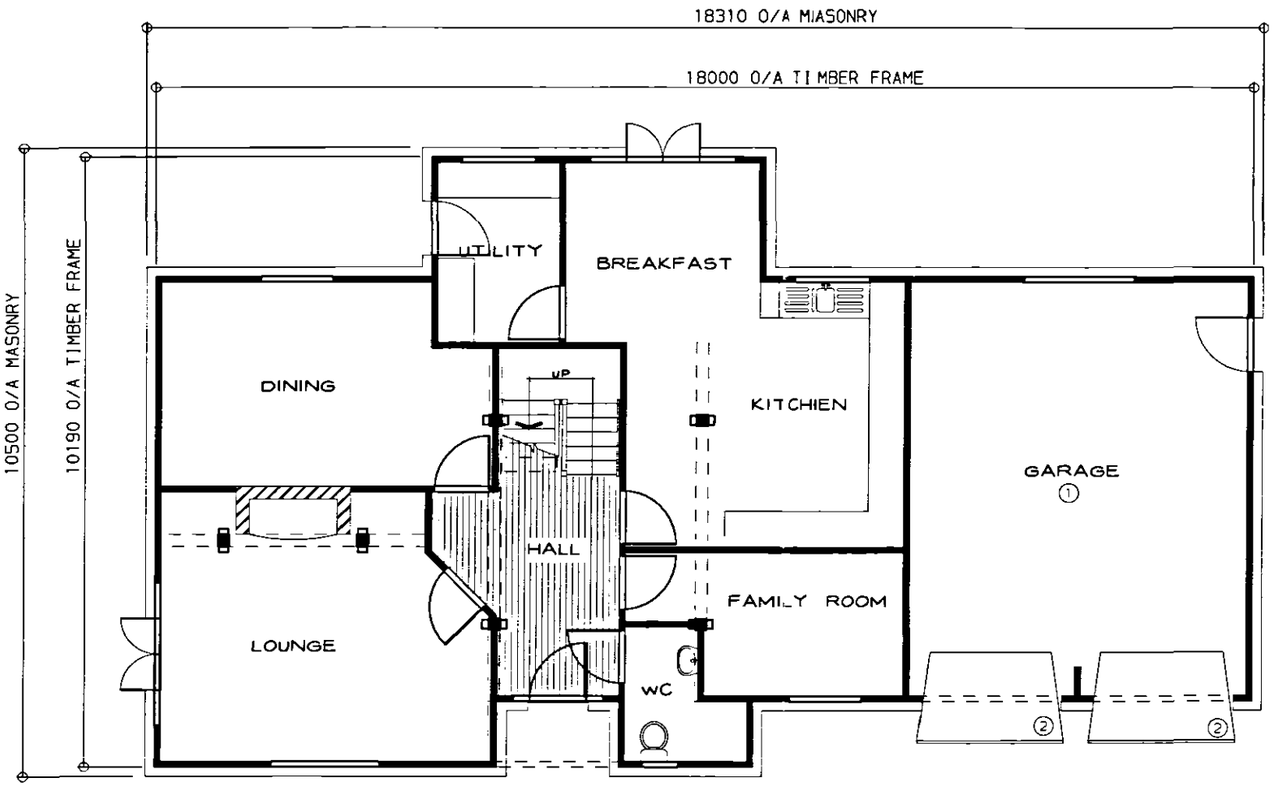

GROUND FLOOR

① 2 No. LAYERS 12.5mm PLASTER BOARD TO GARAGE CEILING WITH ALL JOINTS STAGGERED, FILLED & TAPED OVER TO RECEIVE AN ARTEX FINISH.

② GARAGE DOOR & FRAME NOT SUPPLIED BY POTTON LTD. FIXING DETAIL ABOVE GARAGE FRAME BY CLIENT.

③ FIRE ESCAPE WINDOW.

BOILER INFORMATION (TO BE FINALIZED BEFORE BUILDING REGULATION STAGE BY CLIENT

FUEL TYPE - GAS/OIL/LPG/ELECTRIC
BOILER TYPE - CONDENSING/COMBINATION/TRADITIONAL/SYSTEM ETC
SEDBUK EFFICENCY MIN. - 78% GAS / 80% LPG / 85% OIL (T.B.C BY POTTON BASED ON ABOVE)

DETERMINED PLAN

Revisions:
25 JUNE 2003 -MLD- (REV B)
AMENDMENTS AS REQUESTED

SHDC
Planning & Development
30 JUN 2003
Ref: 0834/03

Checked by:	Date checked:
***	**********

Title:
CAXTON SH3
****

HERITAGE

Handing:
LOUNGE LEFT

Client Name:
MR & MRS I VENNI
LINCS

Drawn By:	Date:
MLP	17-JUN-2003
Scale: 1:100	Size: A2

Job No:	Type:	Rev:
03-142	P	B

Drawing No: 1

This document is the copyright of Potton Ltd, and is made available on the express condition that it shall not be used in connection with the erection of any building or the production of any components for such a building unless the building to be erected or the components are supplied by Potton Ltd.

© Potton Ltd.
(Formerly Potton Timber Engineering Co.Ltd)

potton
Potton Limited
Wyboston Lakes, Great North Road
Beds MK44 3BA
Tel No (01480) 401401
Fax No (01480) 401444
Web site: www.potton.co.uk