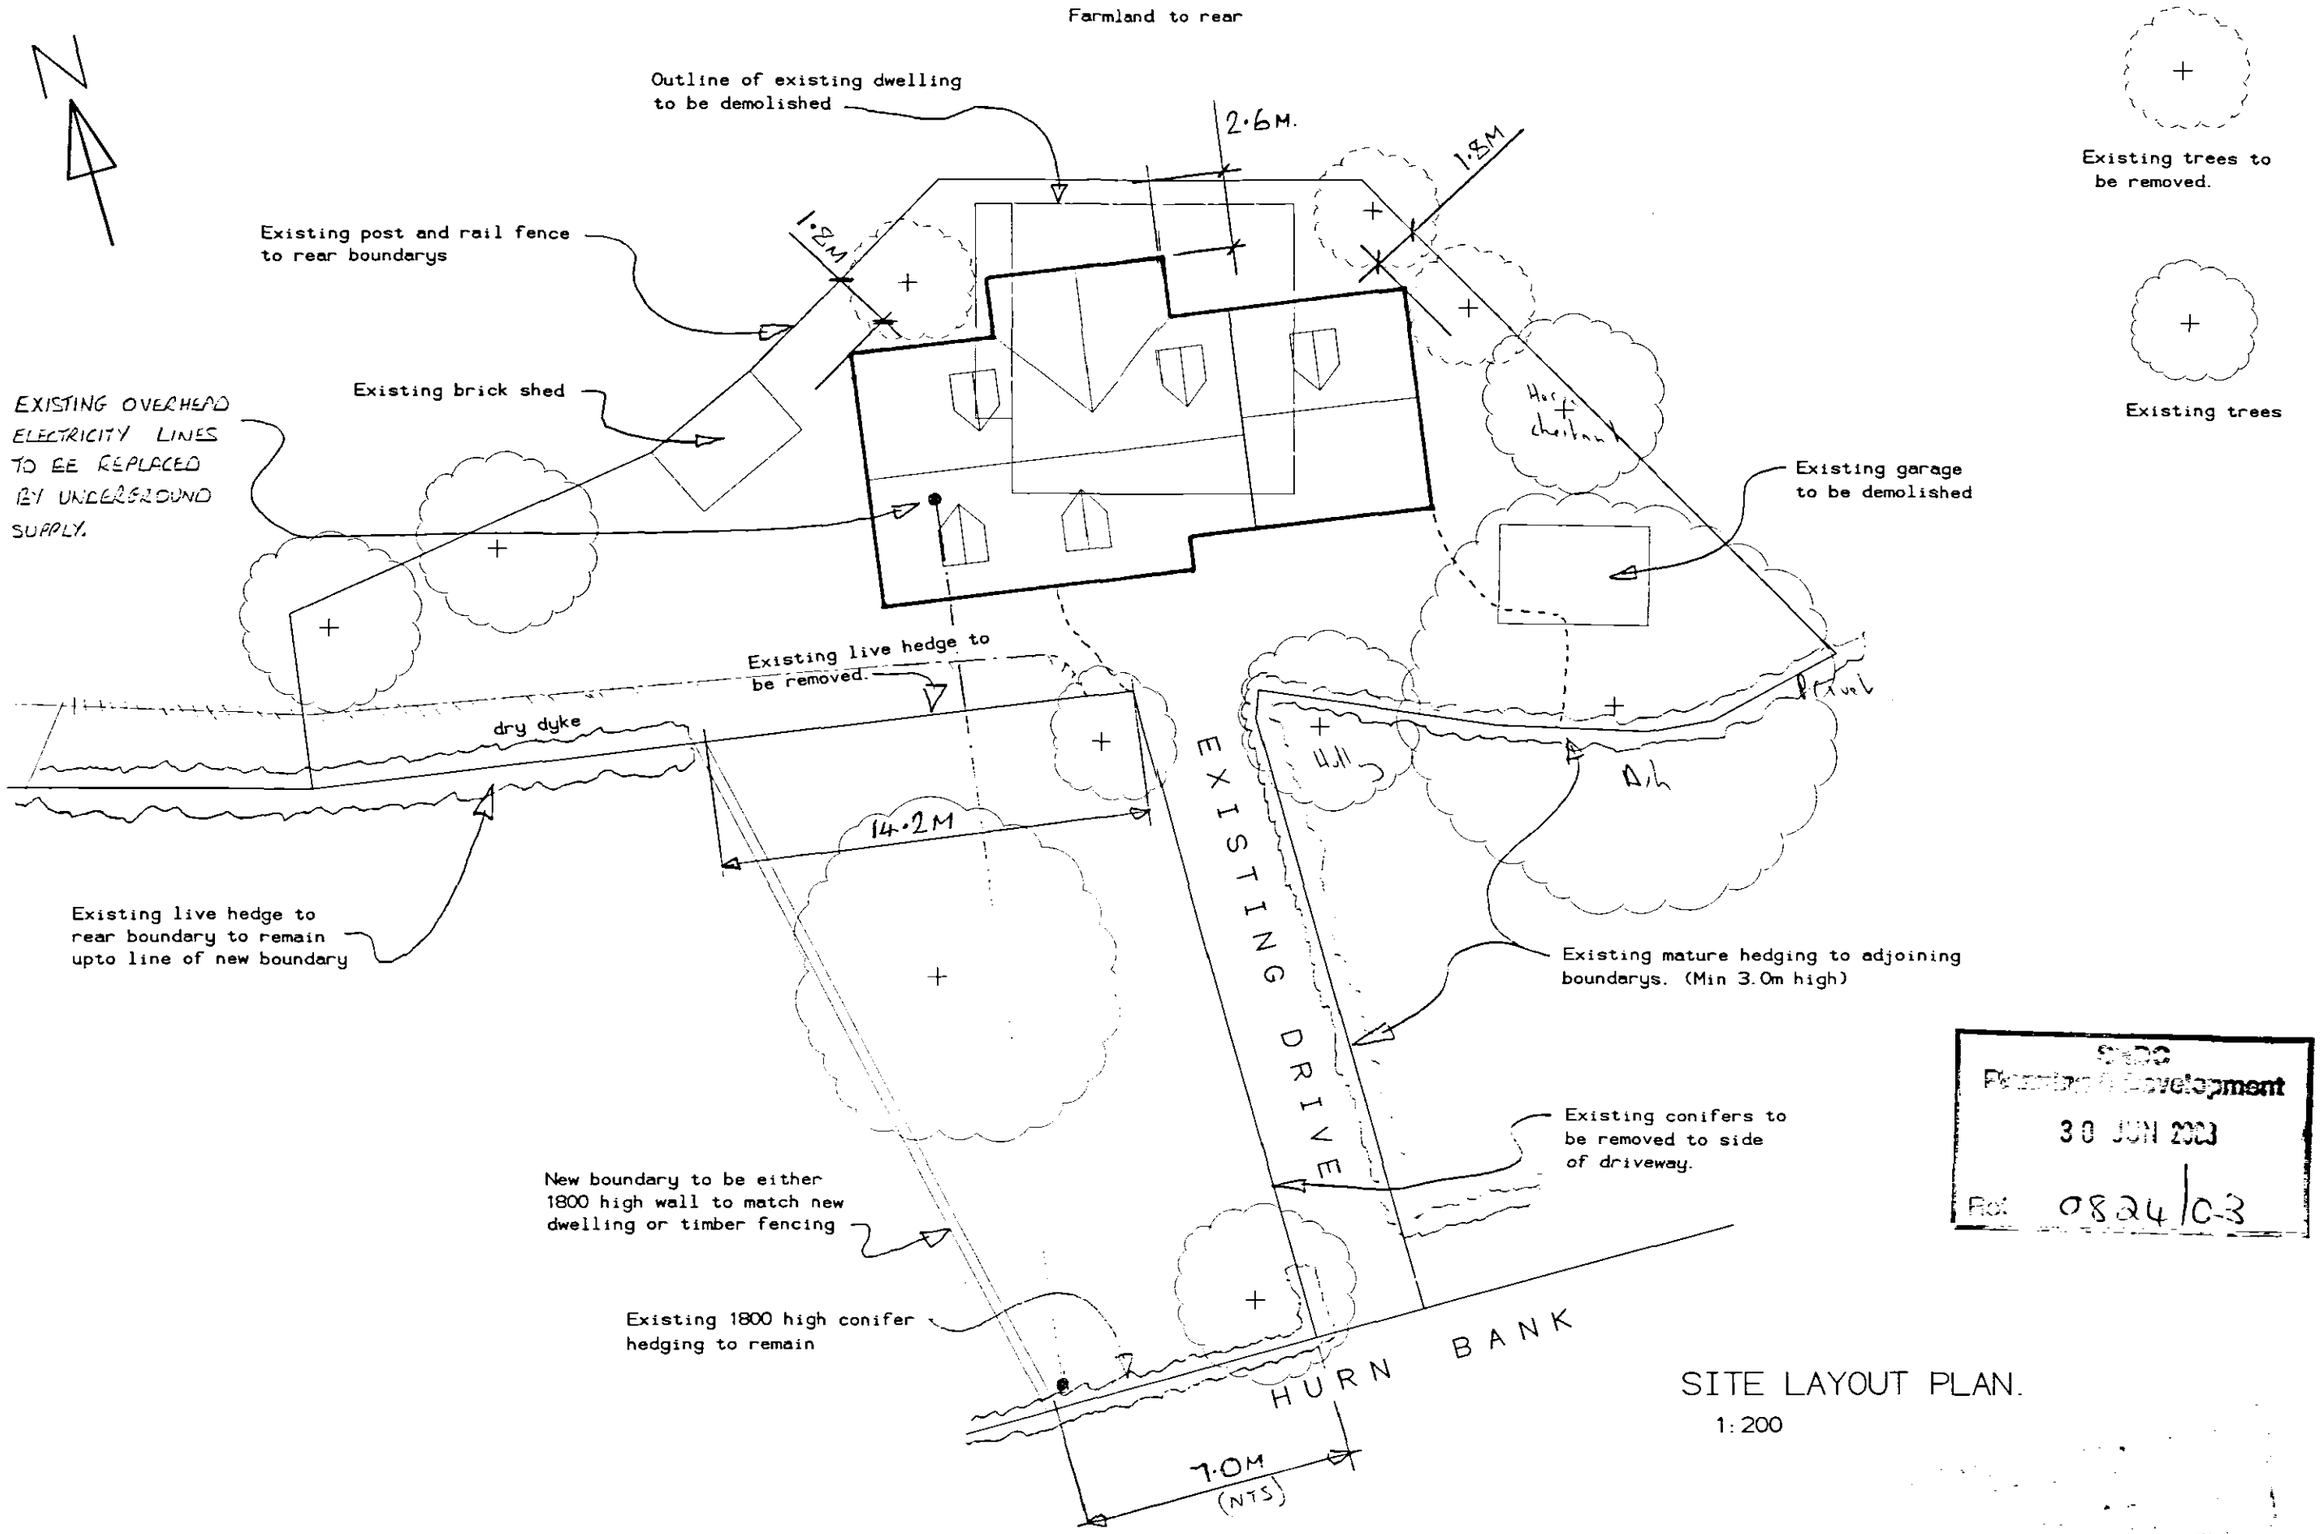

SITE LAYOUT PLAN.
1:200

SNDC
Planning & Development
30 JUN 2003
Ref: 0824/03

Mr & Mrs I. VENNI. The Chase, Hurn Bank, Holbeach Hurn, Lincs. June 2003