


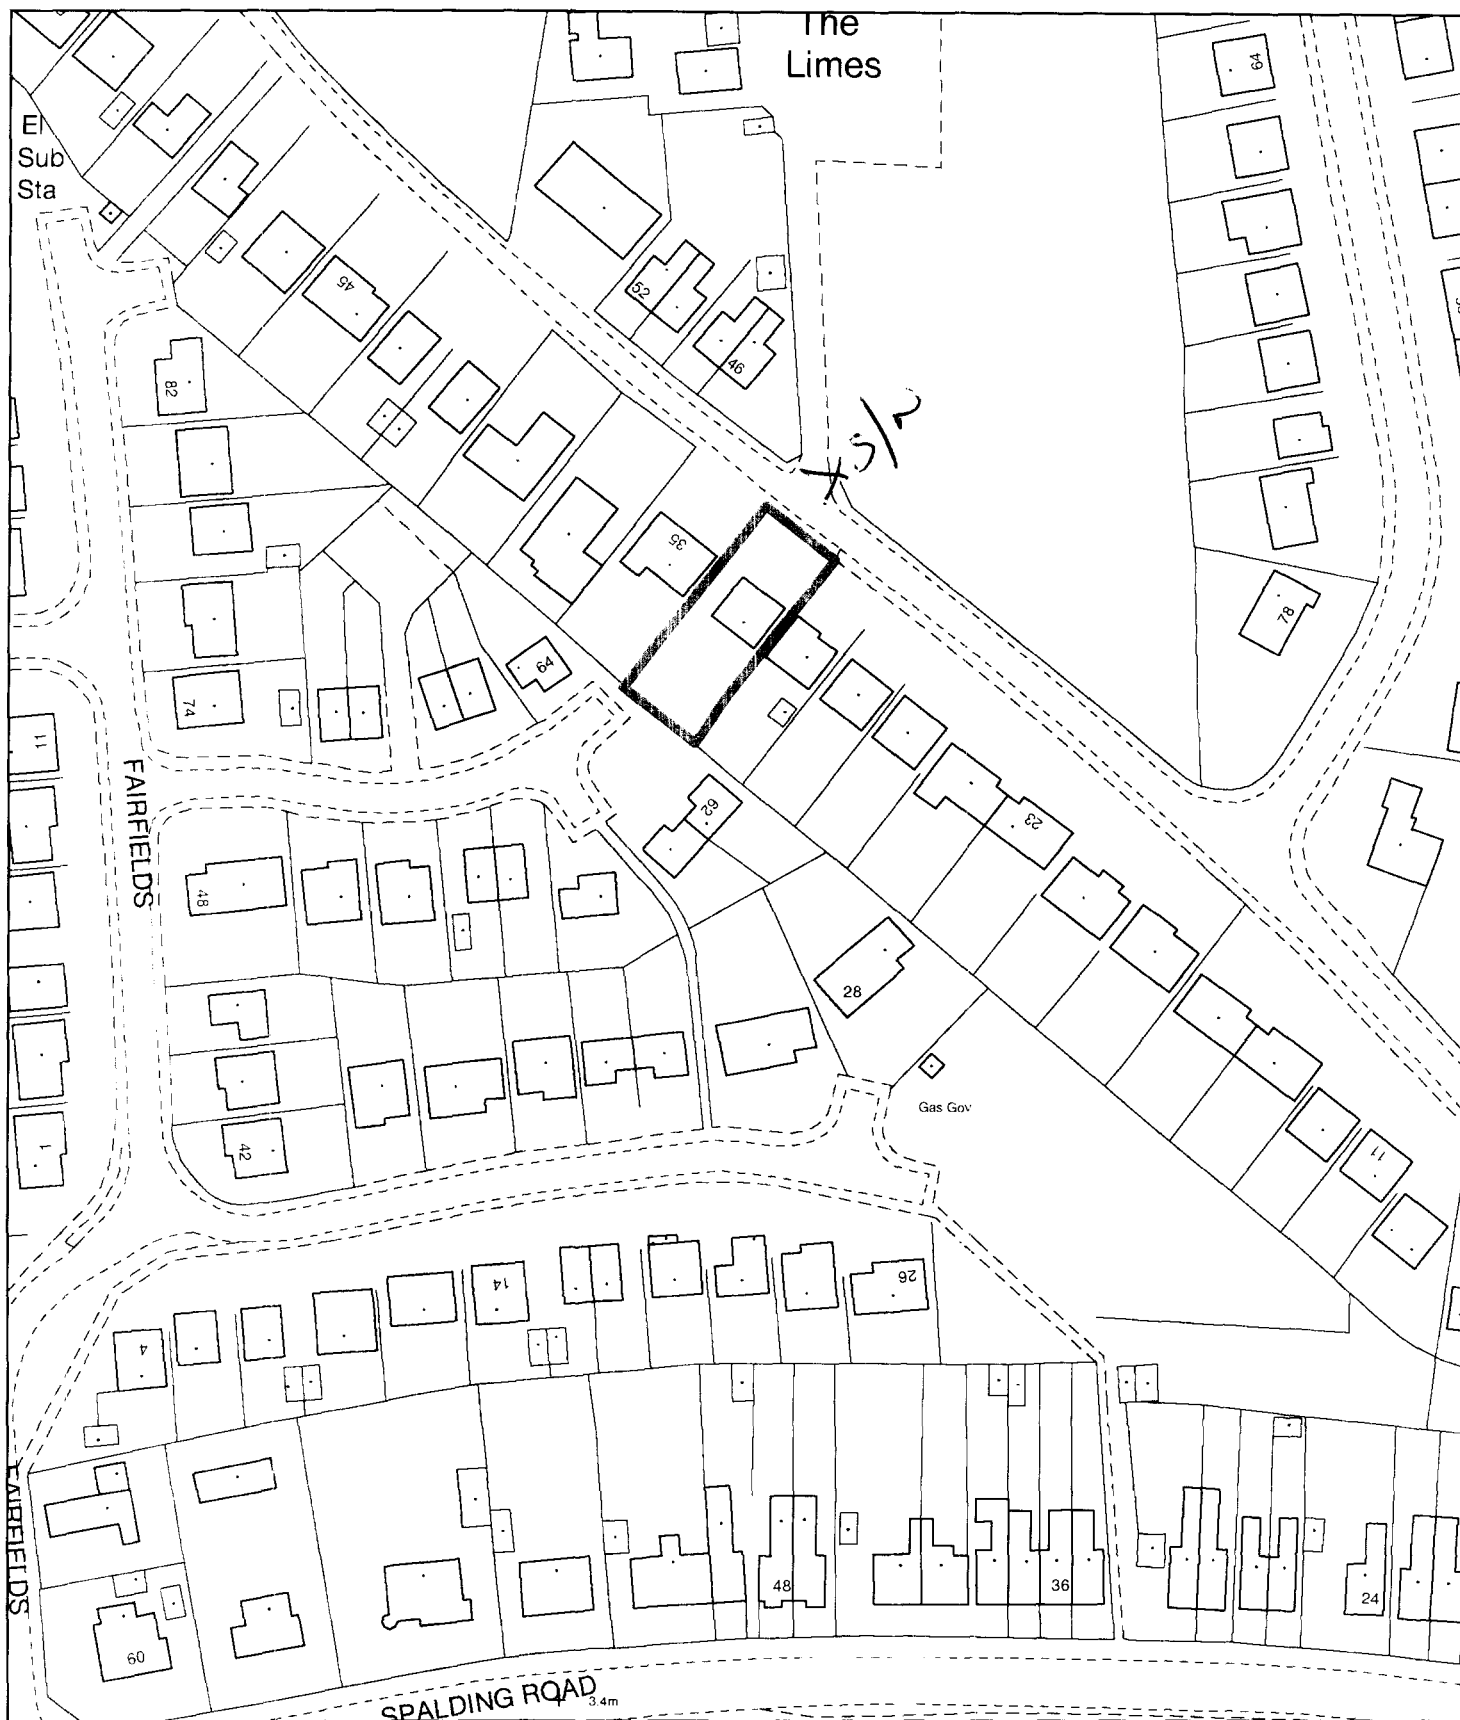

Planning Application Location Plan **Ward Member Notification**

H09/0832/02

Scale: 1:1250


Planning and Development

Council Offices, Priory Road, Spalding, Lincolnshire
 PE11 2XE

PLEASE DO NOT COPY THIS PLAN
 This map is reproduced from Ordnance Survey material with permission of Ordnance Survey on behalf of Her Majesty's Stationery Office (c) Crown copyright. Unauthorised reproduction infringes Crown copyright and may lead to prosecution or civil proceedings. South Holland District Council LA079413 2002



HDC
Development
17 JUL 2002
0832102

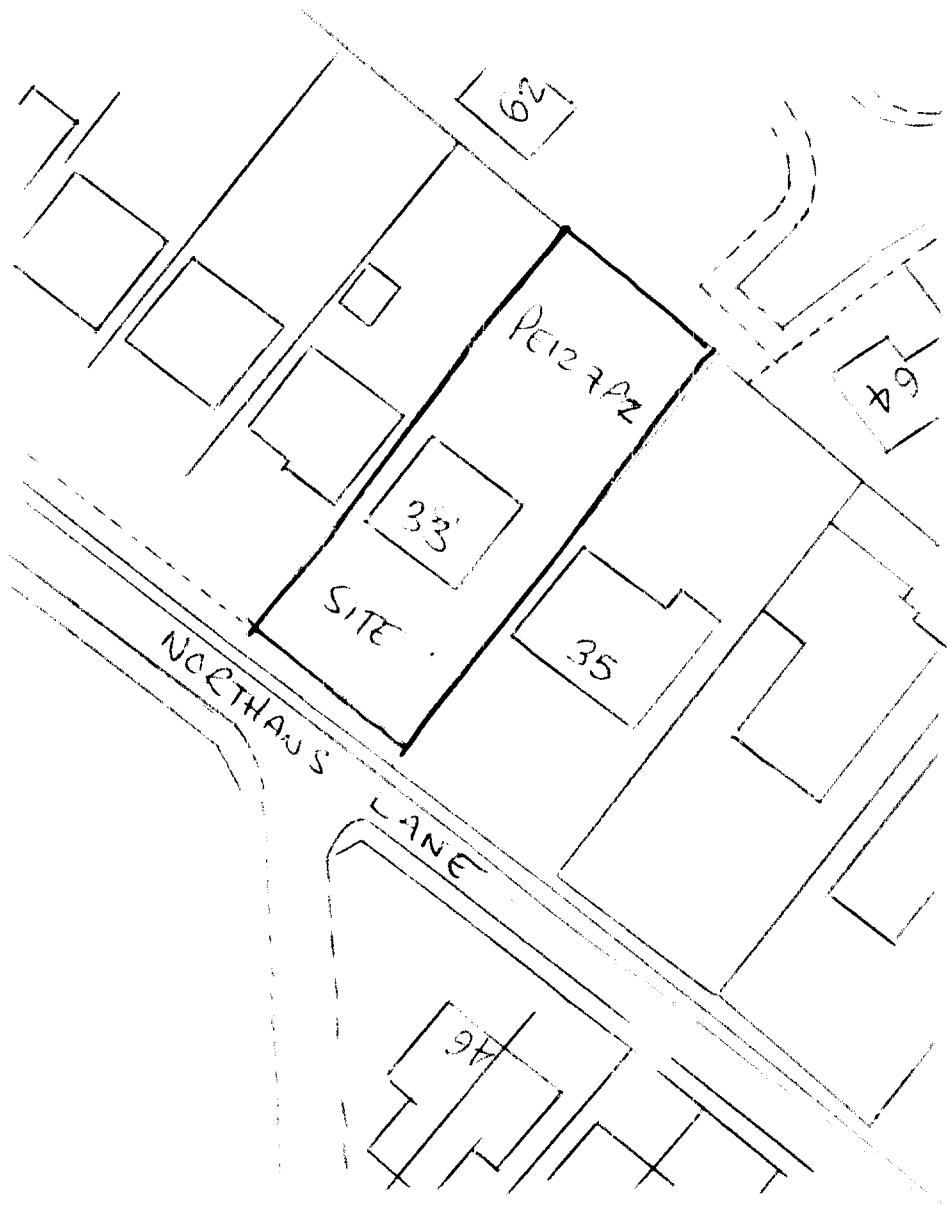

DETERMINED
PLAN