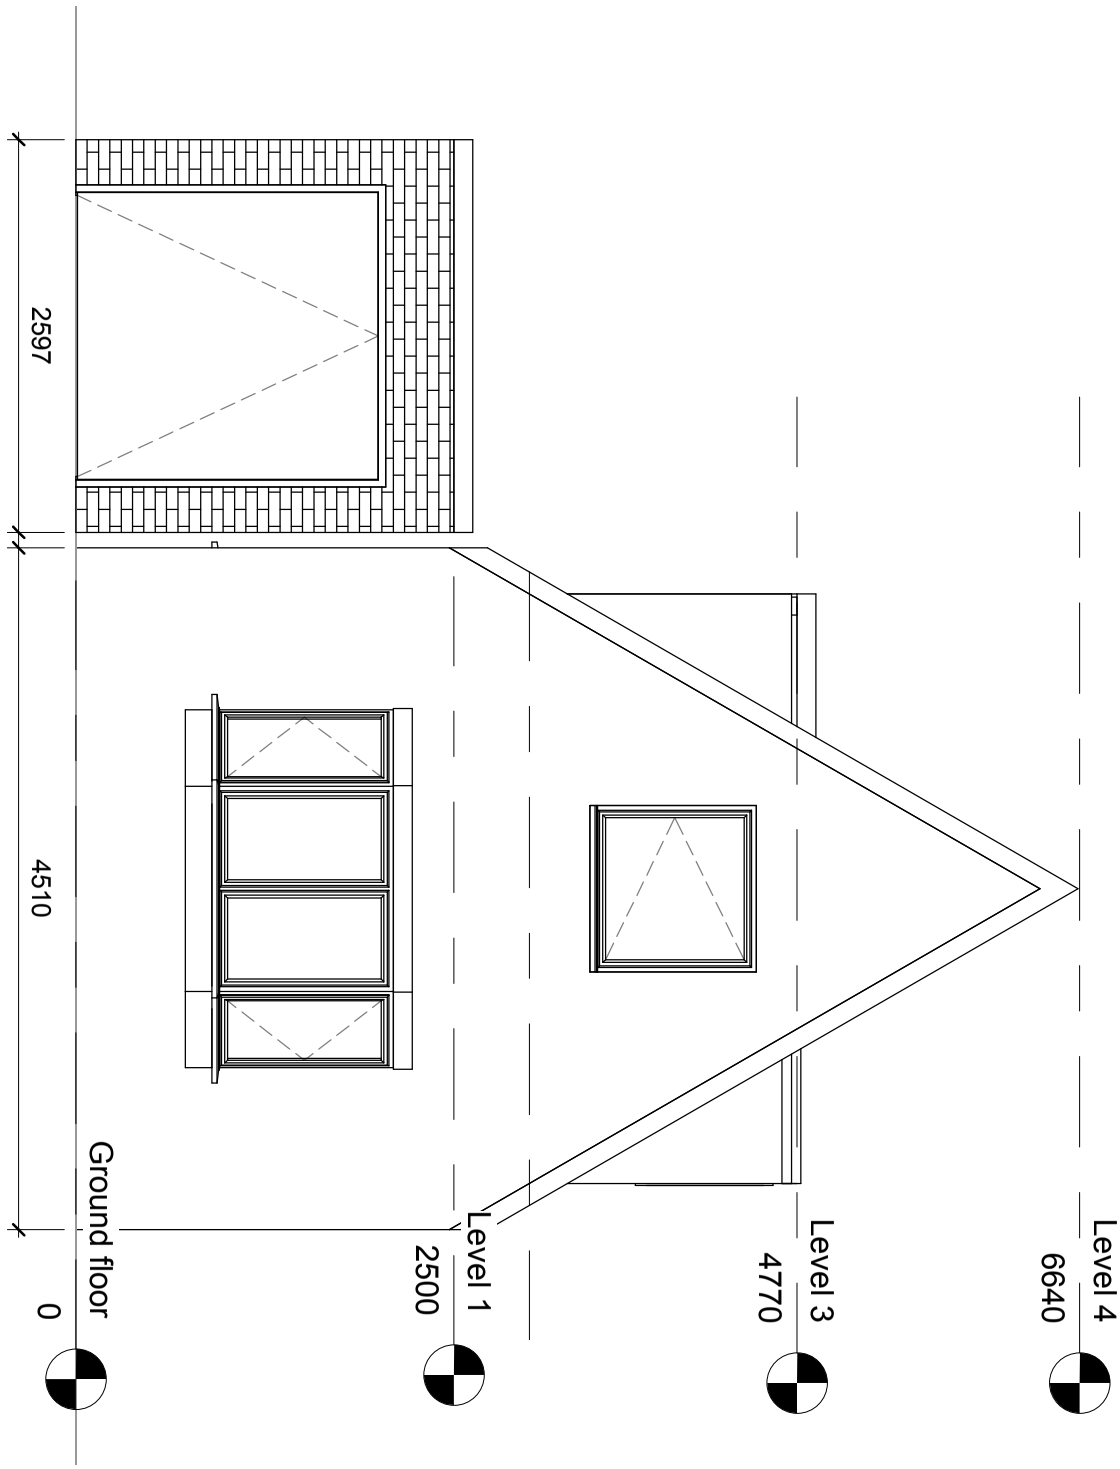



| | | | |
|---|---|---|---|
| | PROJECT: Erection of rear extension and alterations | CLIENT: Mrs J Gilbertson Pires | |
| Code / Status | | Date: Issue Date | Project Number: 101/2020 / Scale (@ A4): 1 : 50 / REV: |
| SUITABILITY DESCRIPTION / PURPOSE OF ISSUE | SHEET: Existing elevation 4 | Drawn by: Author / Checked by: | DRAWING NUMBER: A11 |