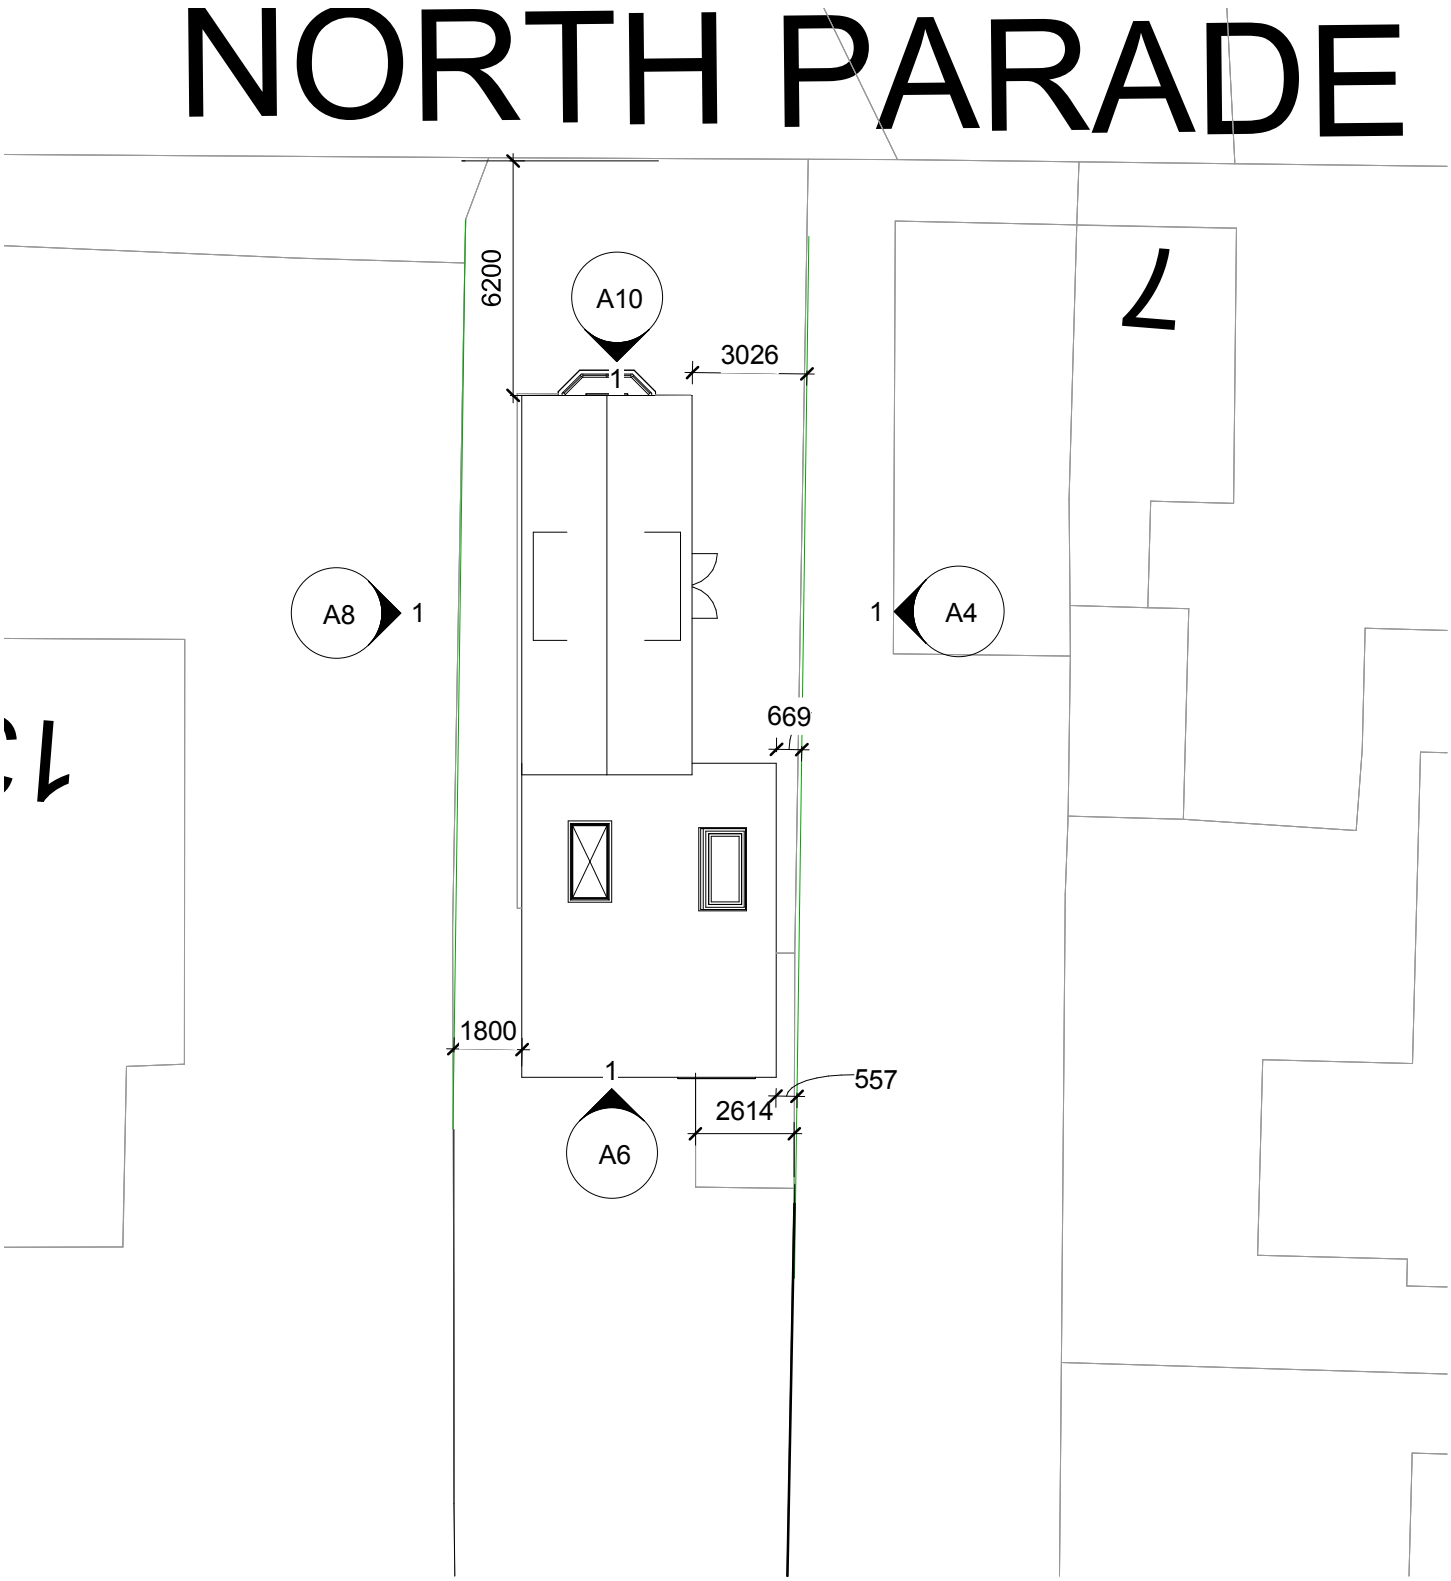



| | | | | | |
|---|---|---|---|---|---|
| | | PROJECT<br>Erection of rear extension and alterations | CLIENT<br>Mrs J Gilbertson Pires | | |
| Code | Status | | Date<br>Issue Date | Project Number<br>101/2020 | Scale (@ A4)<br>1 : 200 | REV |
| SUITABILITY DESCRIPTION | PURPOSE OF ISSUE | SHEET<br>Block plan | Drawn by<br>Author<br>Checked by | DRAWING NUMBER<br>A3 | |