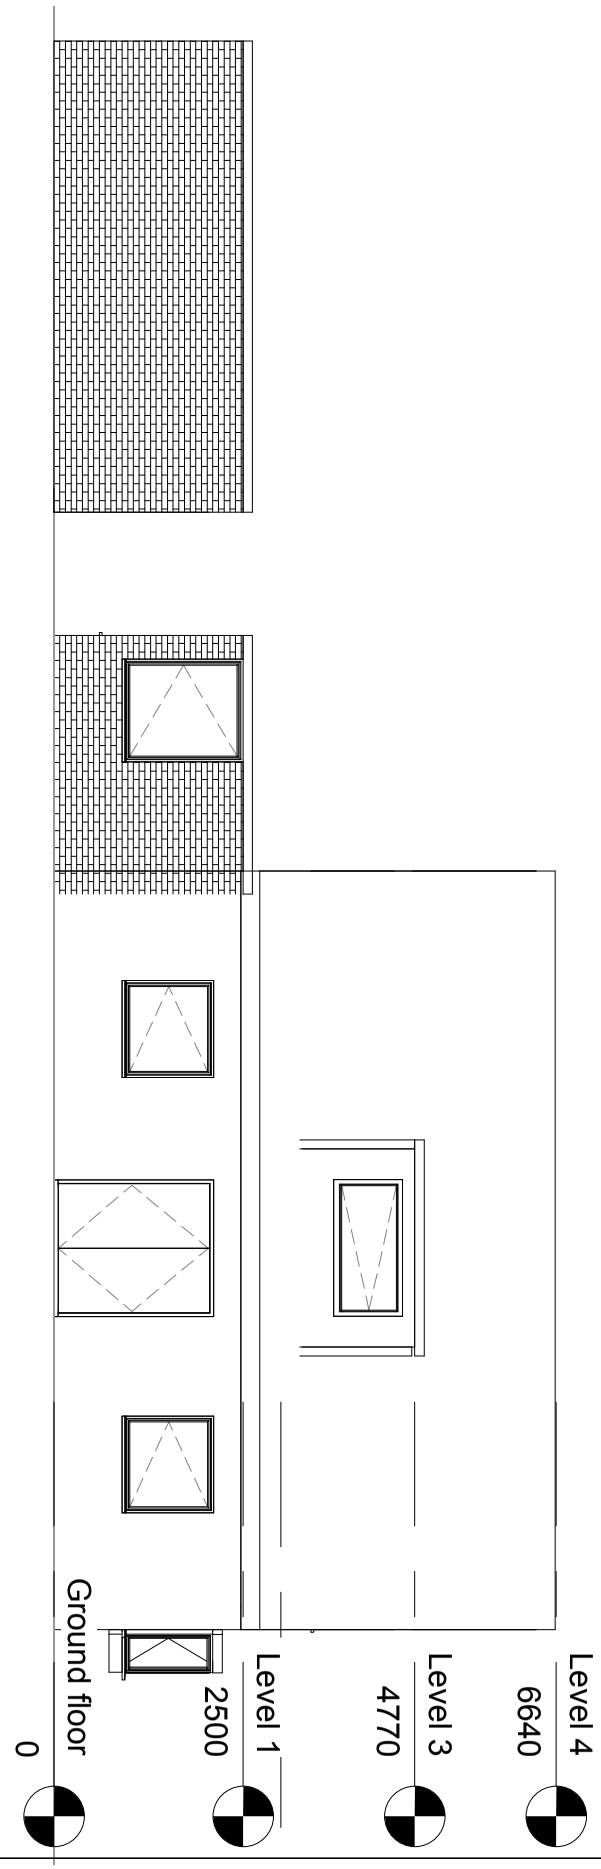


	PROJECT Erection of rear extension and alterations	CLIENT Mrs J Gilbertson Pires	
Code / Status		Date: Issue Date	Project Number: 101/2020 / Scale (@ A4): 1 : 100 / REV
SUITABILITY DESCRIPTION / PURPOSE OF ISSUE	SHEET Existing elevation 1	Drawn by: Author Checked by	DRAWING NUMBER A5

18/11/2020 16:53:46