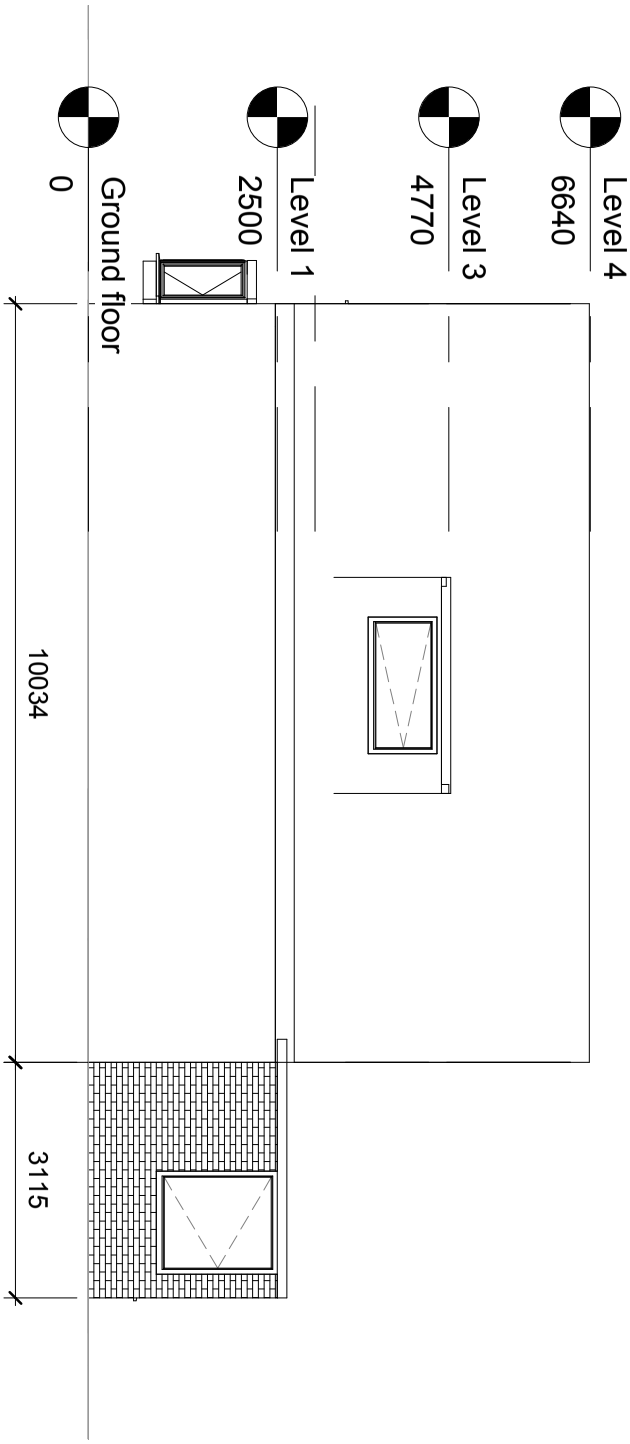


		PROJECT Erection of rear extension and alterations	CLIENT Mrs J Gilbertson Pires
Code	Status		Date: Issue Date; Project Number: 101/2020; Scale (@ A4): 1 : 100; REV
SUITABILITY DESCRIPTION	PURPOSE OF ISSUE	SHEET Existing elevation 3	Drawn by: Author; Checked by; DRAWING NUMBER: A9