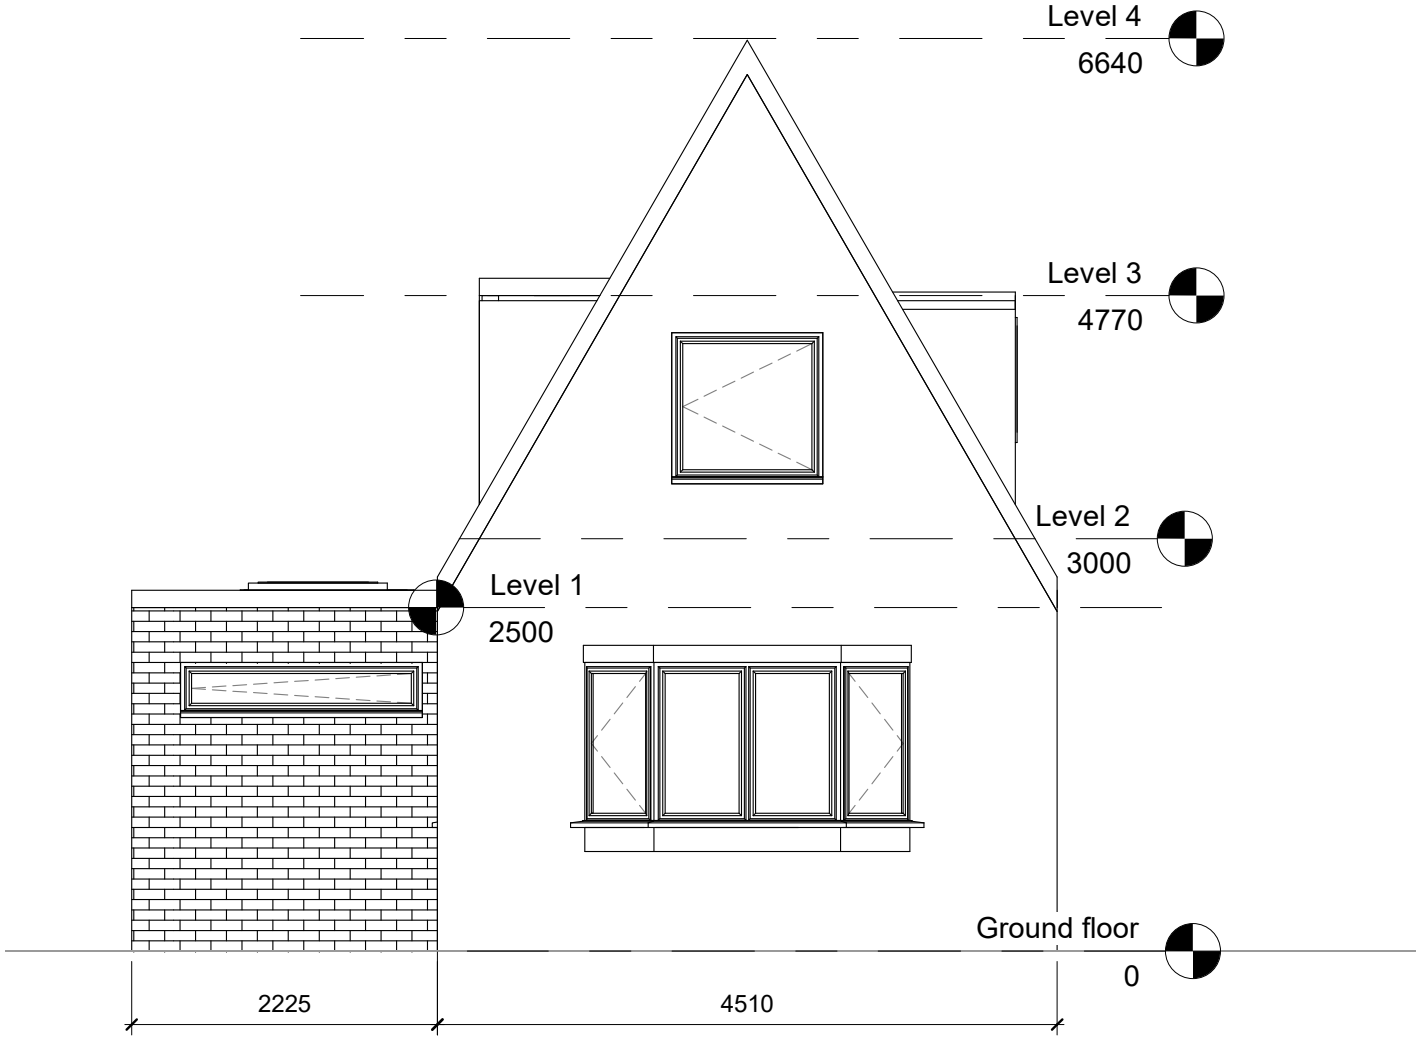


CLIENT
Mrs J Gilbertson Pires

PROJECT
Erection of rear extension and alterations

SHEET
Proposed levation 4

Code	Status	PURPOSE OF ISSUE
SUITABILITY DESCRIPTION		

Date
Issue Date

Drawn by
Author

Checked by

Project Number
101/2020

Scale (@ A4)
1 : 50

REV

DRAWING NUMBER
A10

10/10/2020 13:43:26