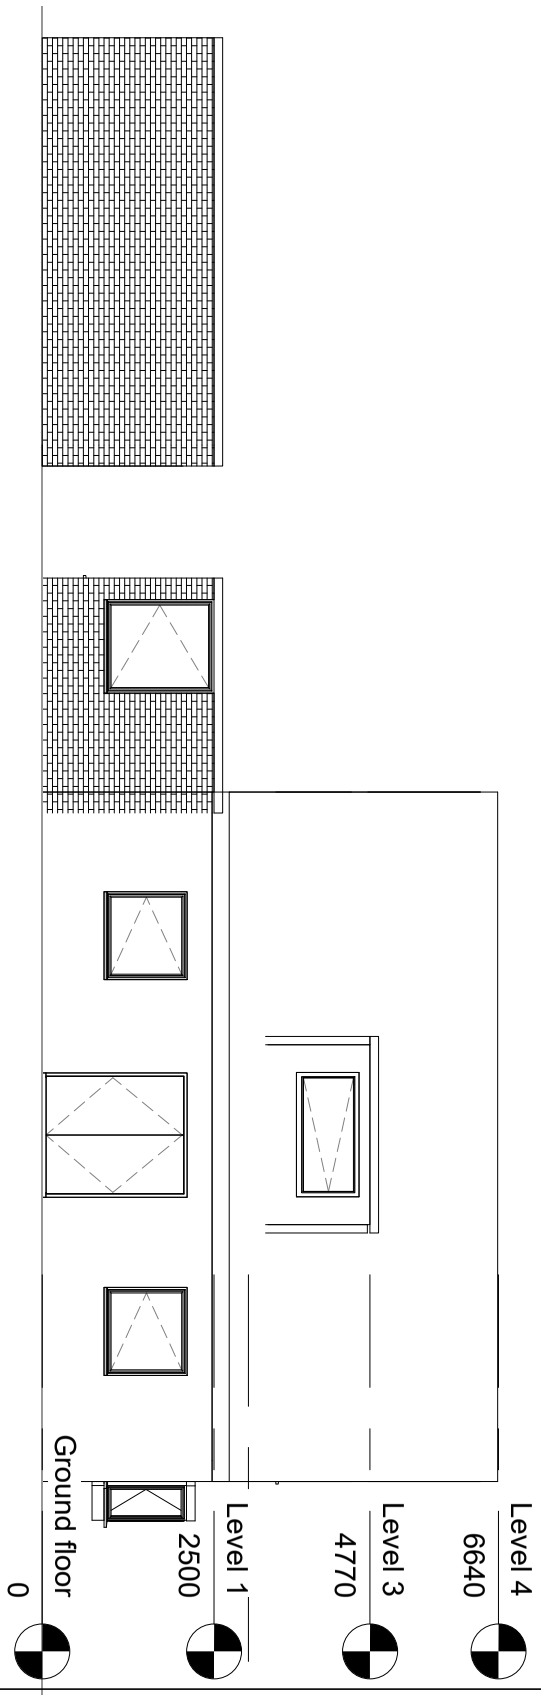


		PROJECT Erection of rear extension and alterations	CLIENT Mrs J Gilbertson Pires		
Code	Status		Date Issue Date	Project Number 101/2020	Scale (@ A4) 1 : 100	REV
SUITABILITY DESCRIPTION	PURPOSE OF ISSUE	SHEET Existing elevation 1	Drawn by Author Checked by	DRAWING NUMBER A5	

10/10/2020 13:43:01