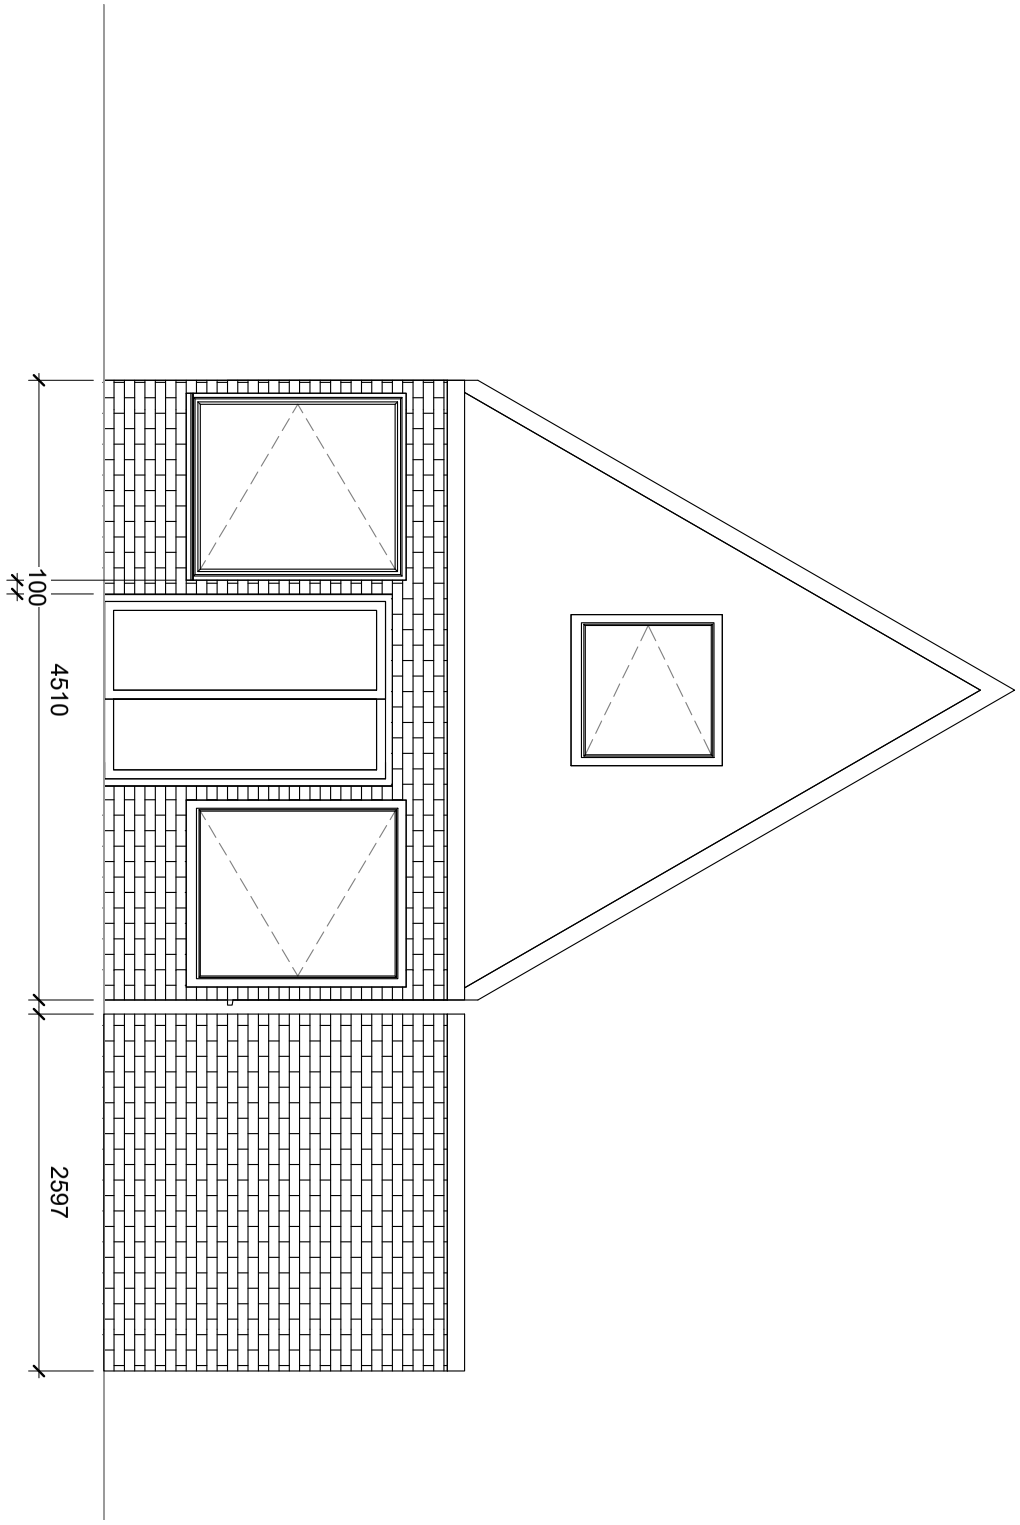


	PROJECT: Erection of rear extension and alterations	CLIENT: Mrs J Gilbertson Pires	
Code / Status		Date: Issue Date	Project Number: 101/2020 / Scale (@ A4): 1 : 50 / REV
SUITABILITY DESCRIPTION / PURPOSE OF ISSUE	SHEET: Existing elevation 2	Drawn by: Author / Checked by	DRAWING NUMBER: A7

10/10/2020 13:43:10