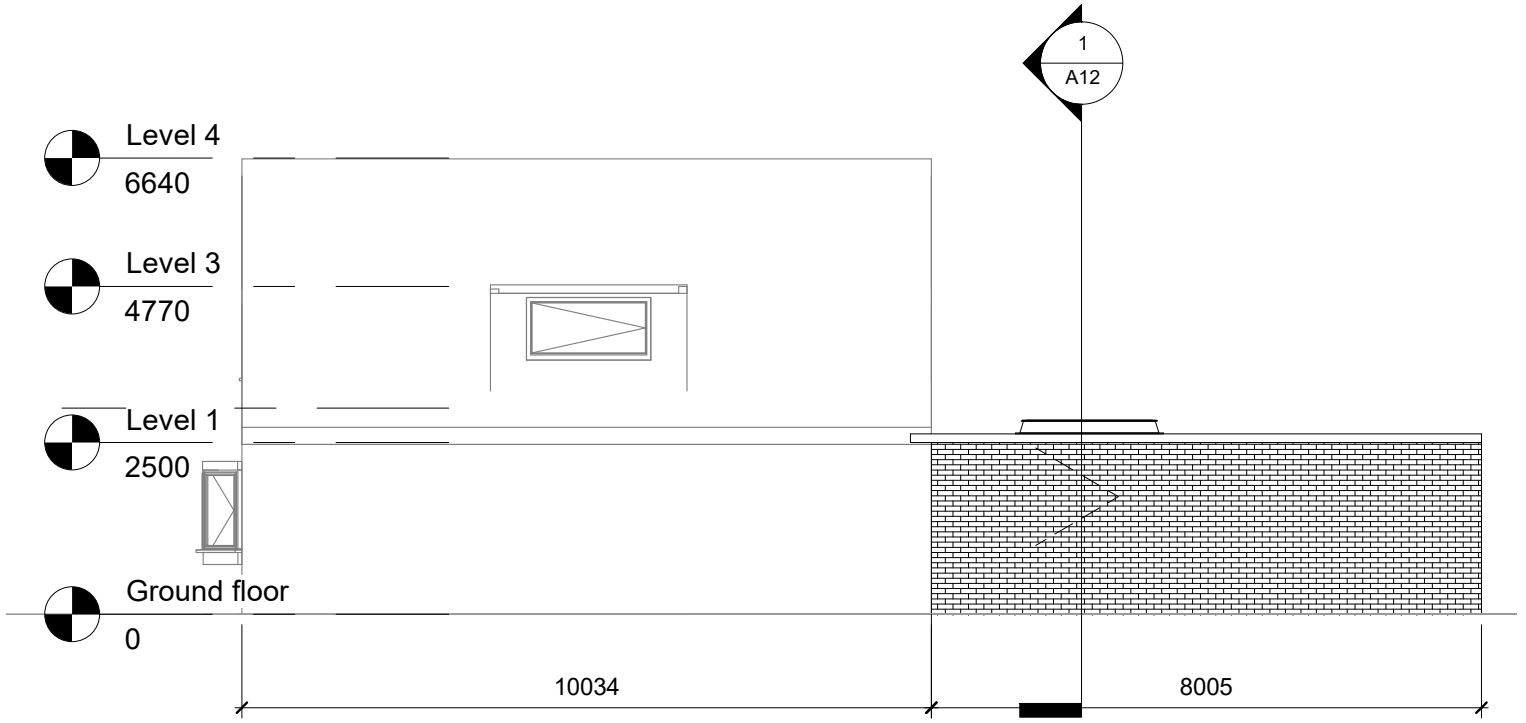


CLIENT
Mrs J Gilbertson Pires

PROJECT
Erection of rear extension and alterations

SHEET
Proposed elevation 3

Date
Issue Date

Drawn by
Author

Checked by

Project Number
101/2020

Scale (@ A4)
1 : 100

DRAWING NUMBER
A8

REV

Code	Status	SUITABILITY DESCRIPTION	PURPOSE OF ISSUE

10/10/2020 13:43:15