
11 North Parade Holbeach Spalding PE12 7AJ

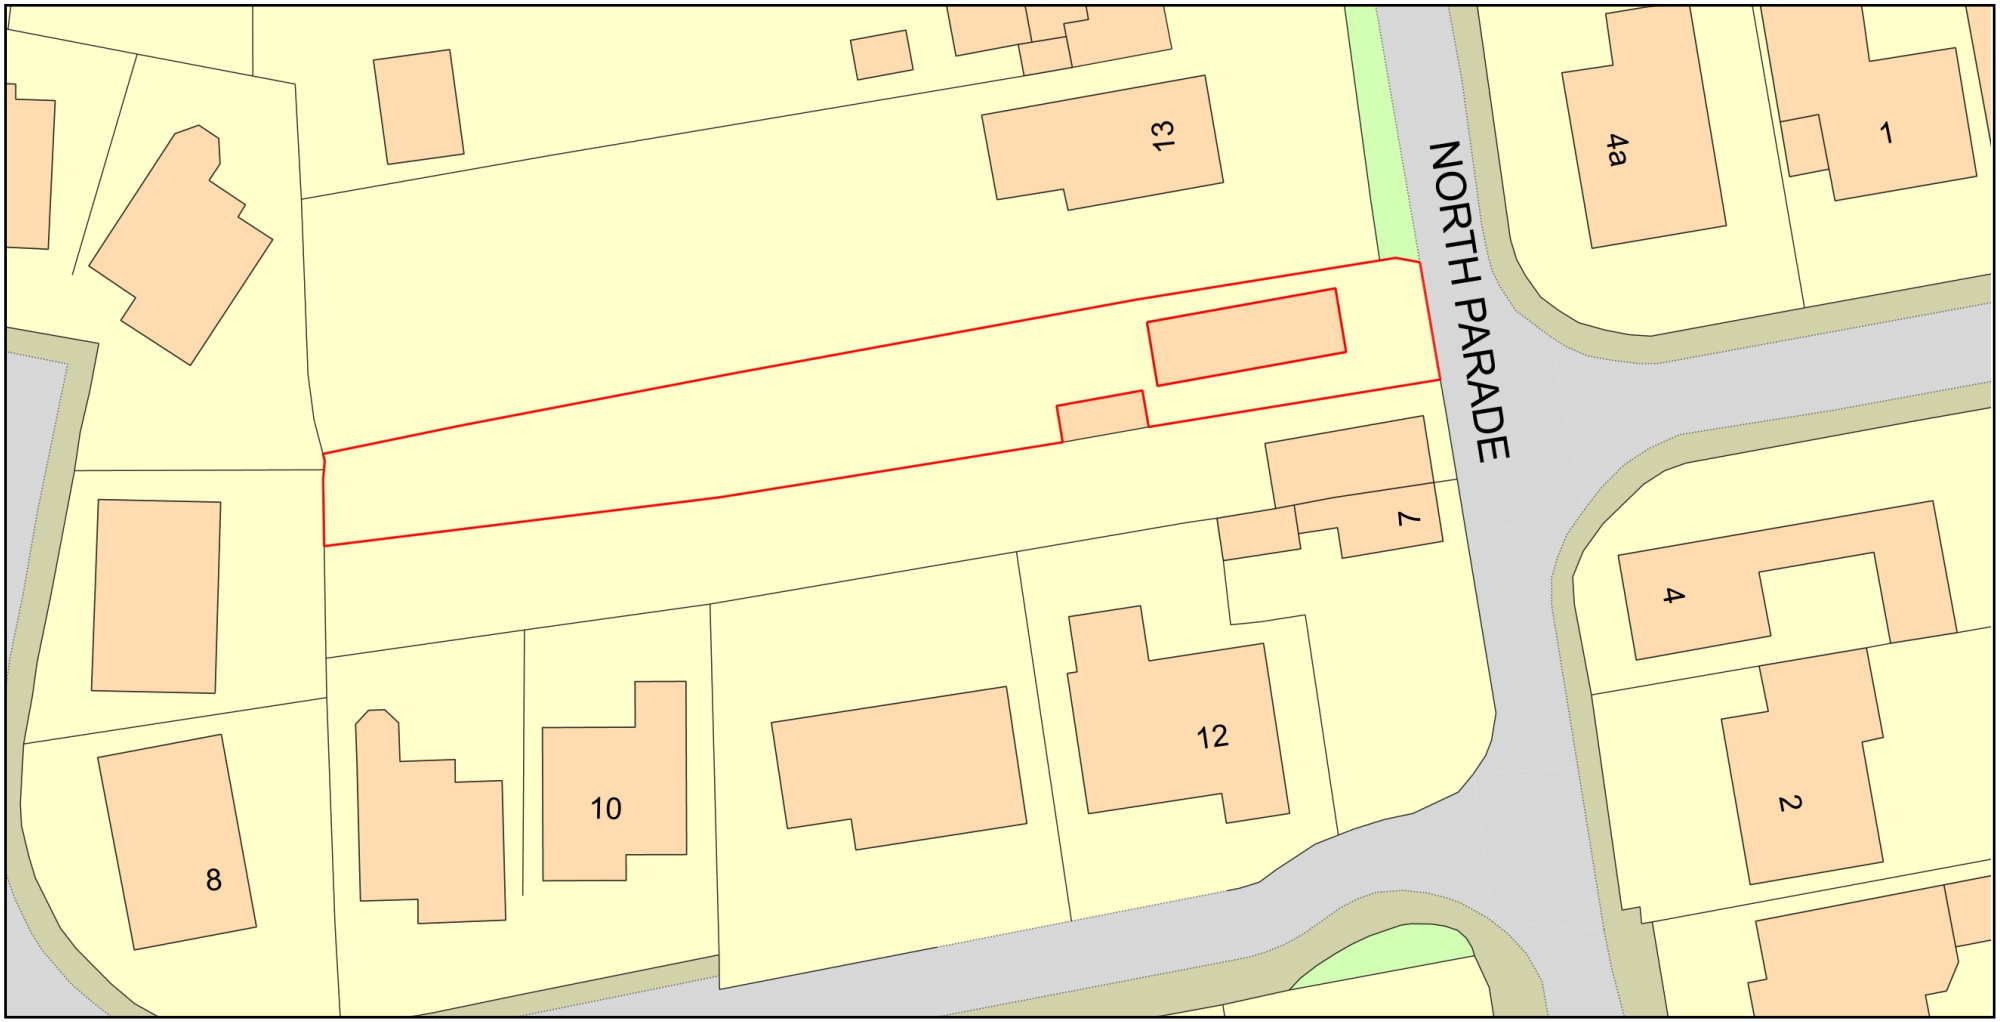

ReQuestaPlan

Plan Produced for: Sandro Spinola Anves

Date Produced: 03 Oct 2020

Plan Reference Number: TQRQM20277180355720

Scale: 1:500 @ A4

© Crown copyright and database rights 2019 OS 100042766