

Proposed new garage
refer to drg. no. 95/ST/01
stand and garage handed
and with alternative window
location.
Vehicle parking area.

Remove existing apple tree

Empty existing septic tank
and fill with concrete
hardcore concrete floor
slab above this area to be
reinforced. Type of reinforcement
to be agreed.

Existing soakaway to be emptied
and to be infilled with lean mix
concrete up to 1/5 of new
foundation.
Floor slab to be reinforced to this
area.

Existing approx. 2m. high leylandii
hedge.

3no. Betula Pendula (1.500 high)


New septic tank and land drainage
subject to porosity test.

Vehicle turning
area.

New vehicle
access

Existing
cottage.

Block Plan
Scale 1:200

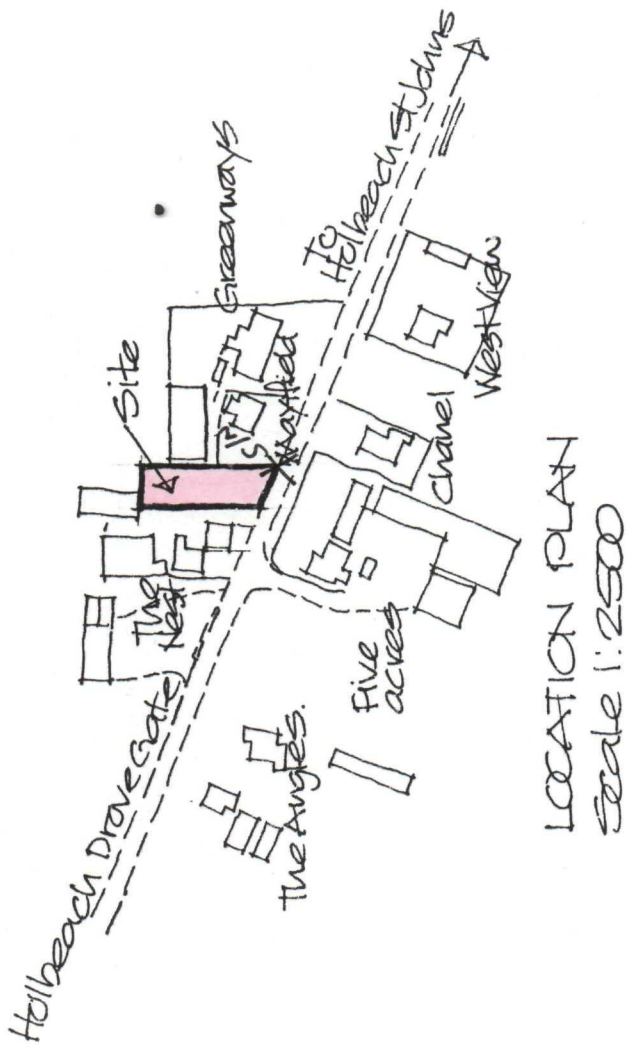

SOUTH HOLLAND DC
HOUSING & PLANNING
20 AUG 1999
Ref: 9834/99
DEFINITIVE PLAN

Project
**PROPOSED BUNGALOW
AND GARAGE
DROVE GATE,
HOLBEACH DROVE.**

ALAN HORNSEY
ARCHITECTURAL SERVICES
'Little Acre'
Peak Hill, Cowbit,
Spalding, Lincs. PE12 6AW
Tel. Holbeach (01406) 380591

Client
MR & MRS J. BRIDGE

Scale
Date **Aug 99**
Drg. no. **98/4/02**