
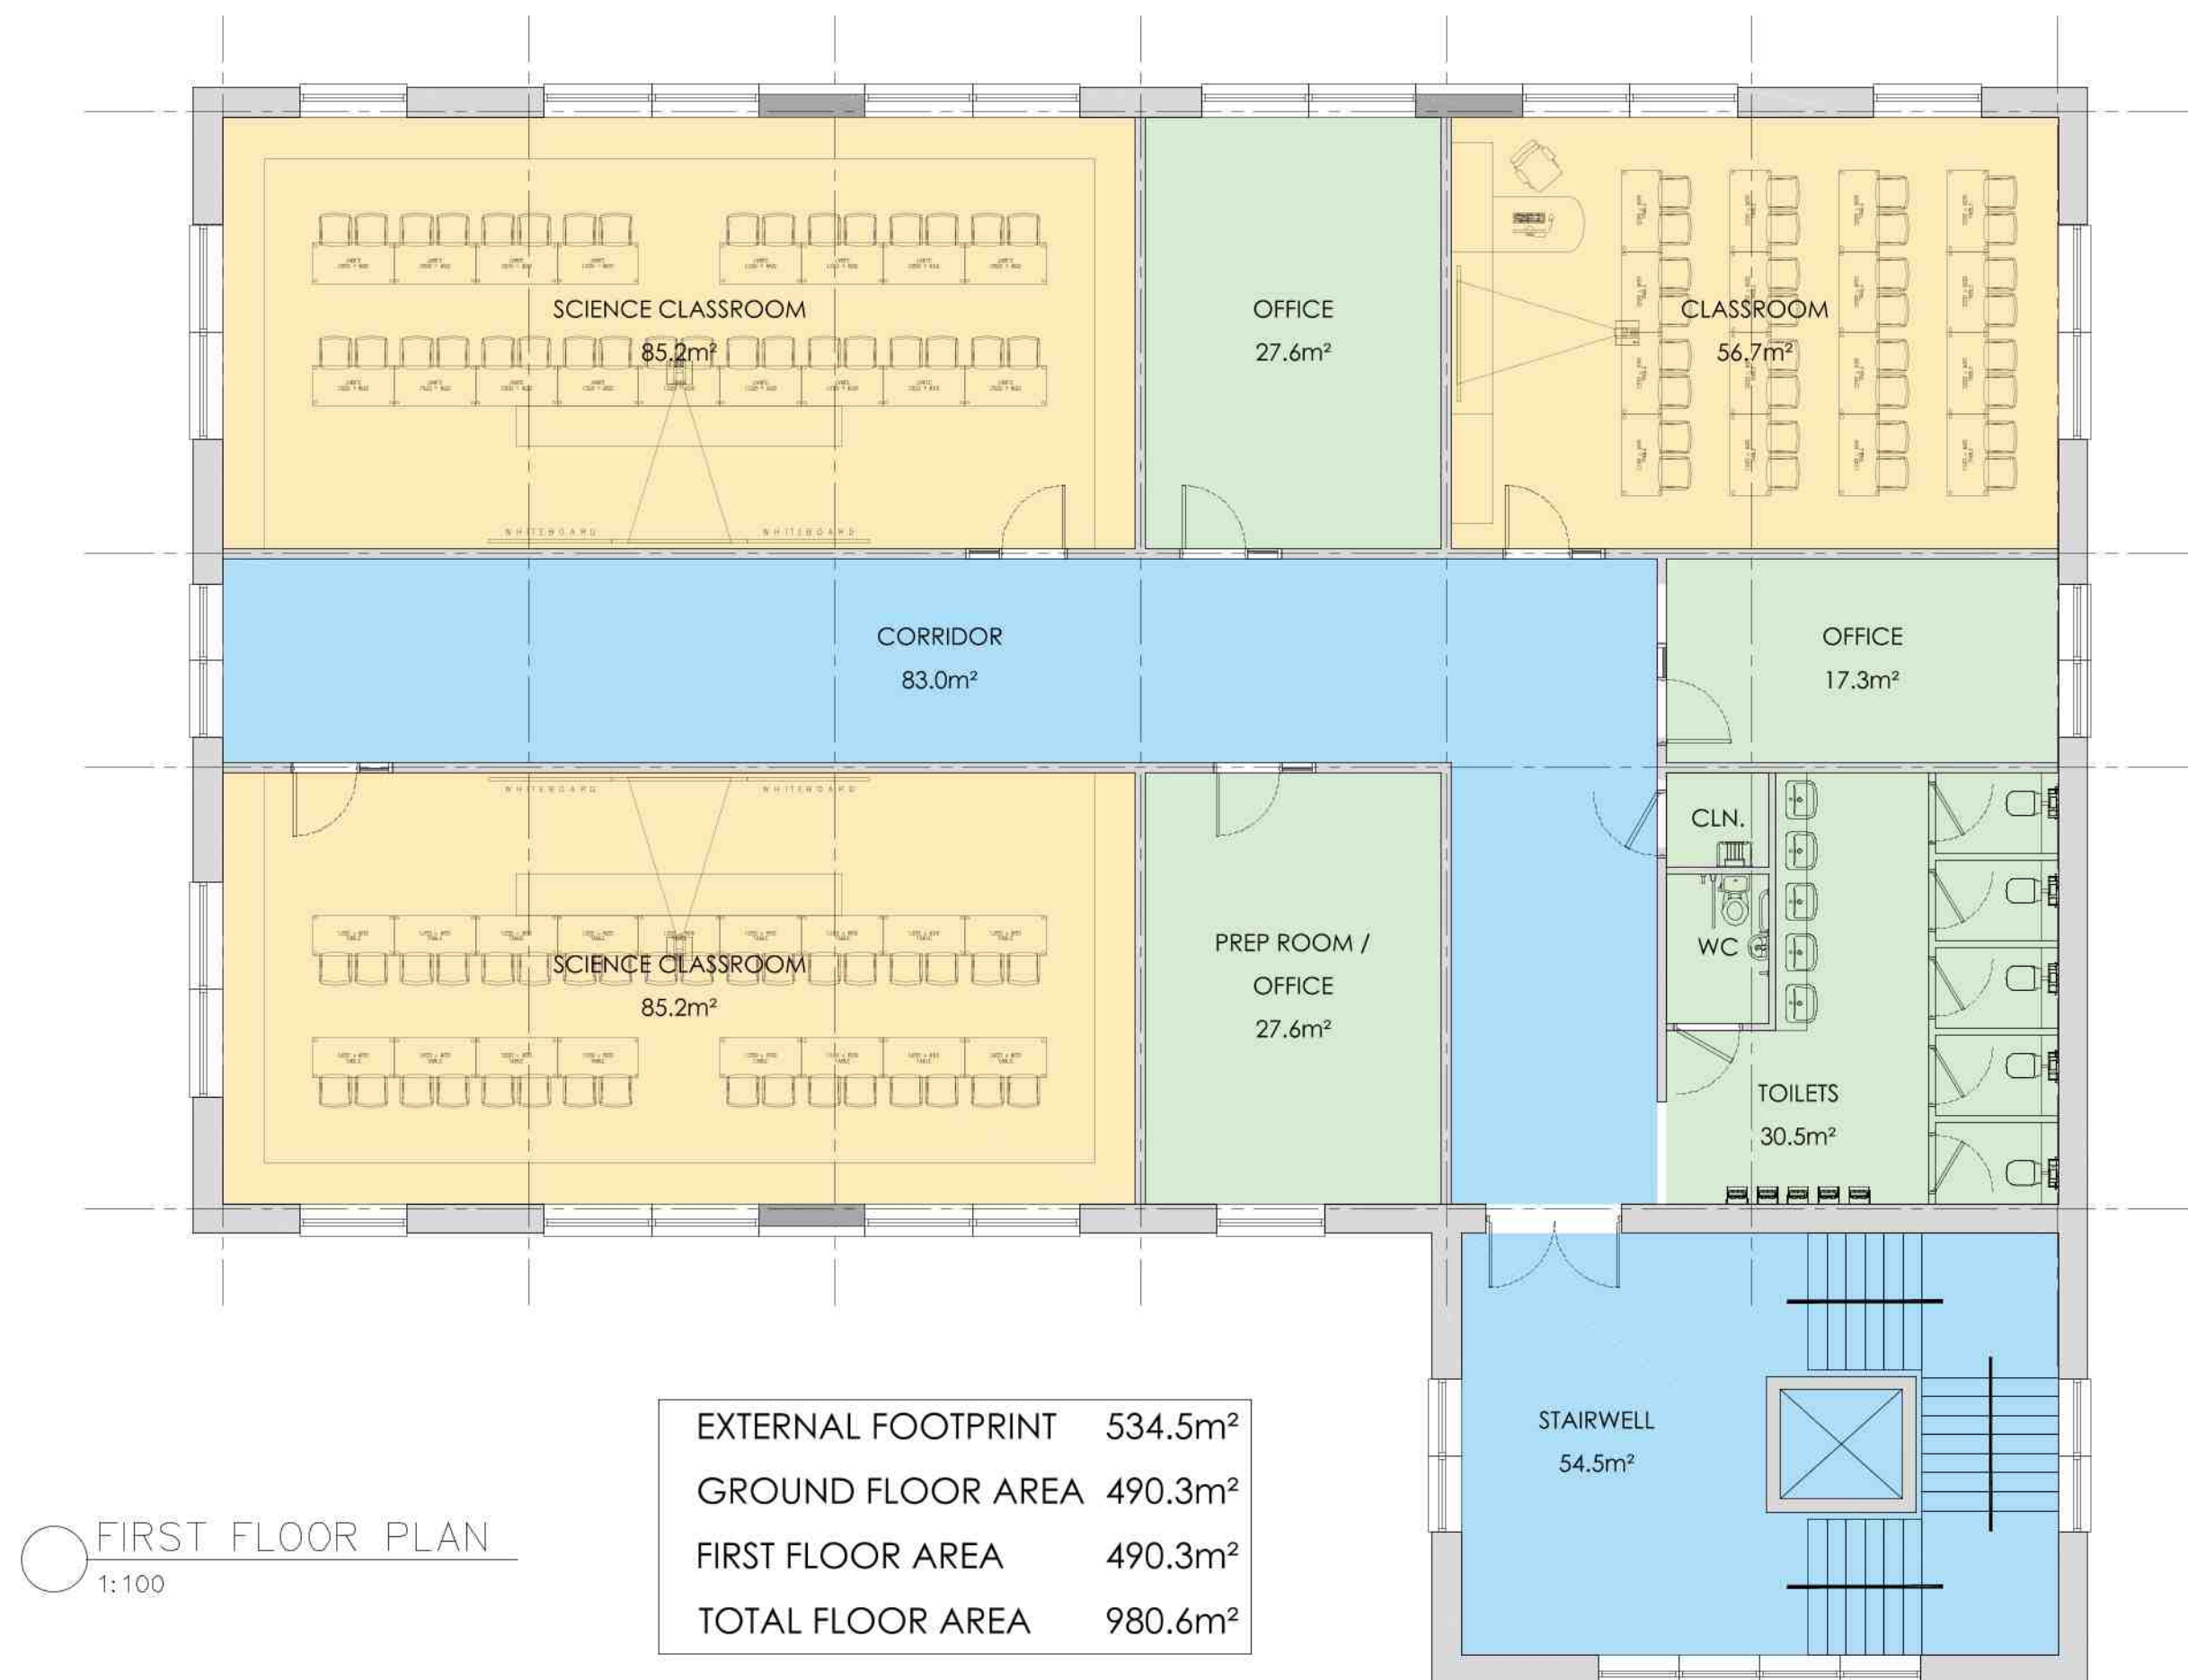
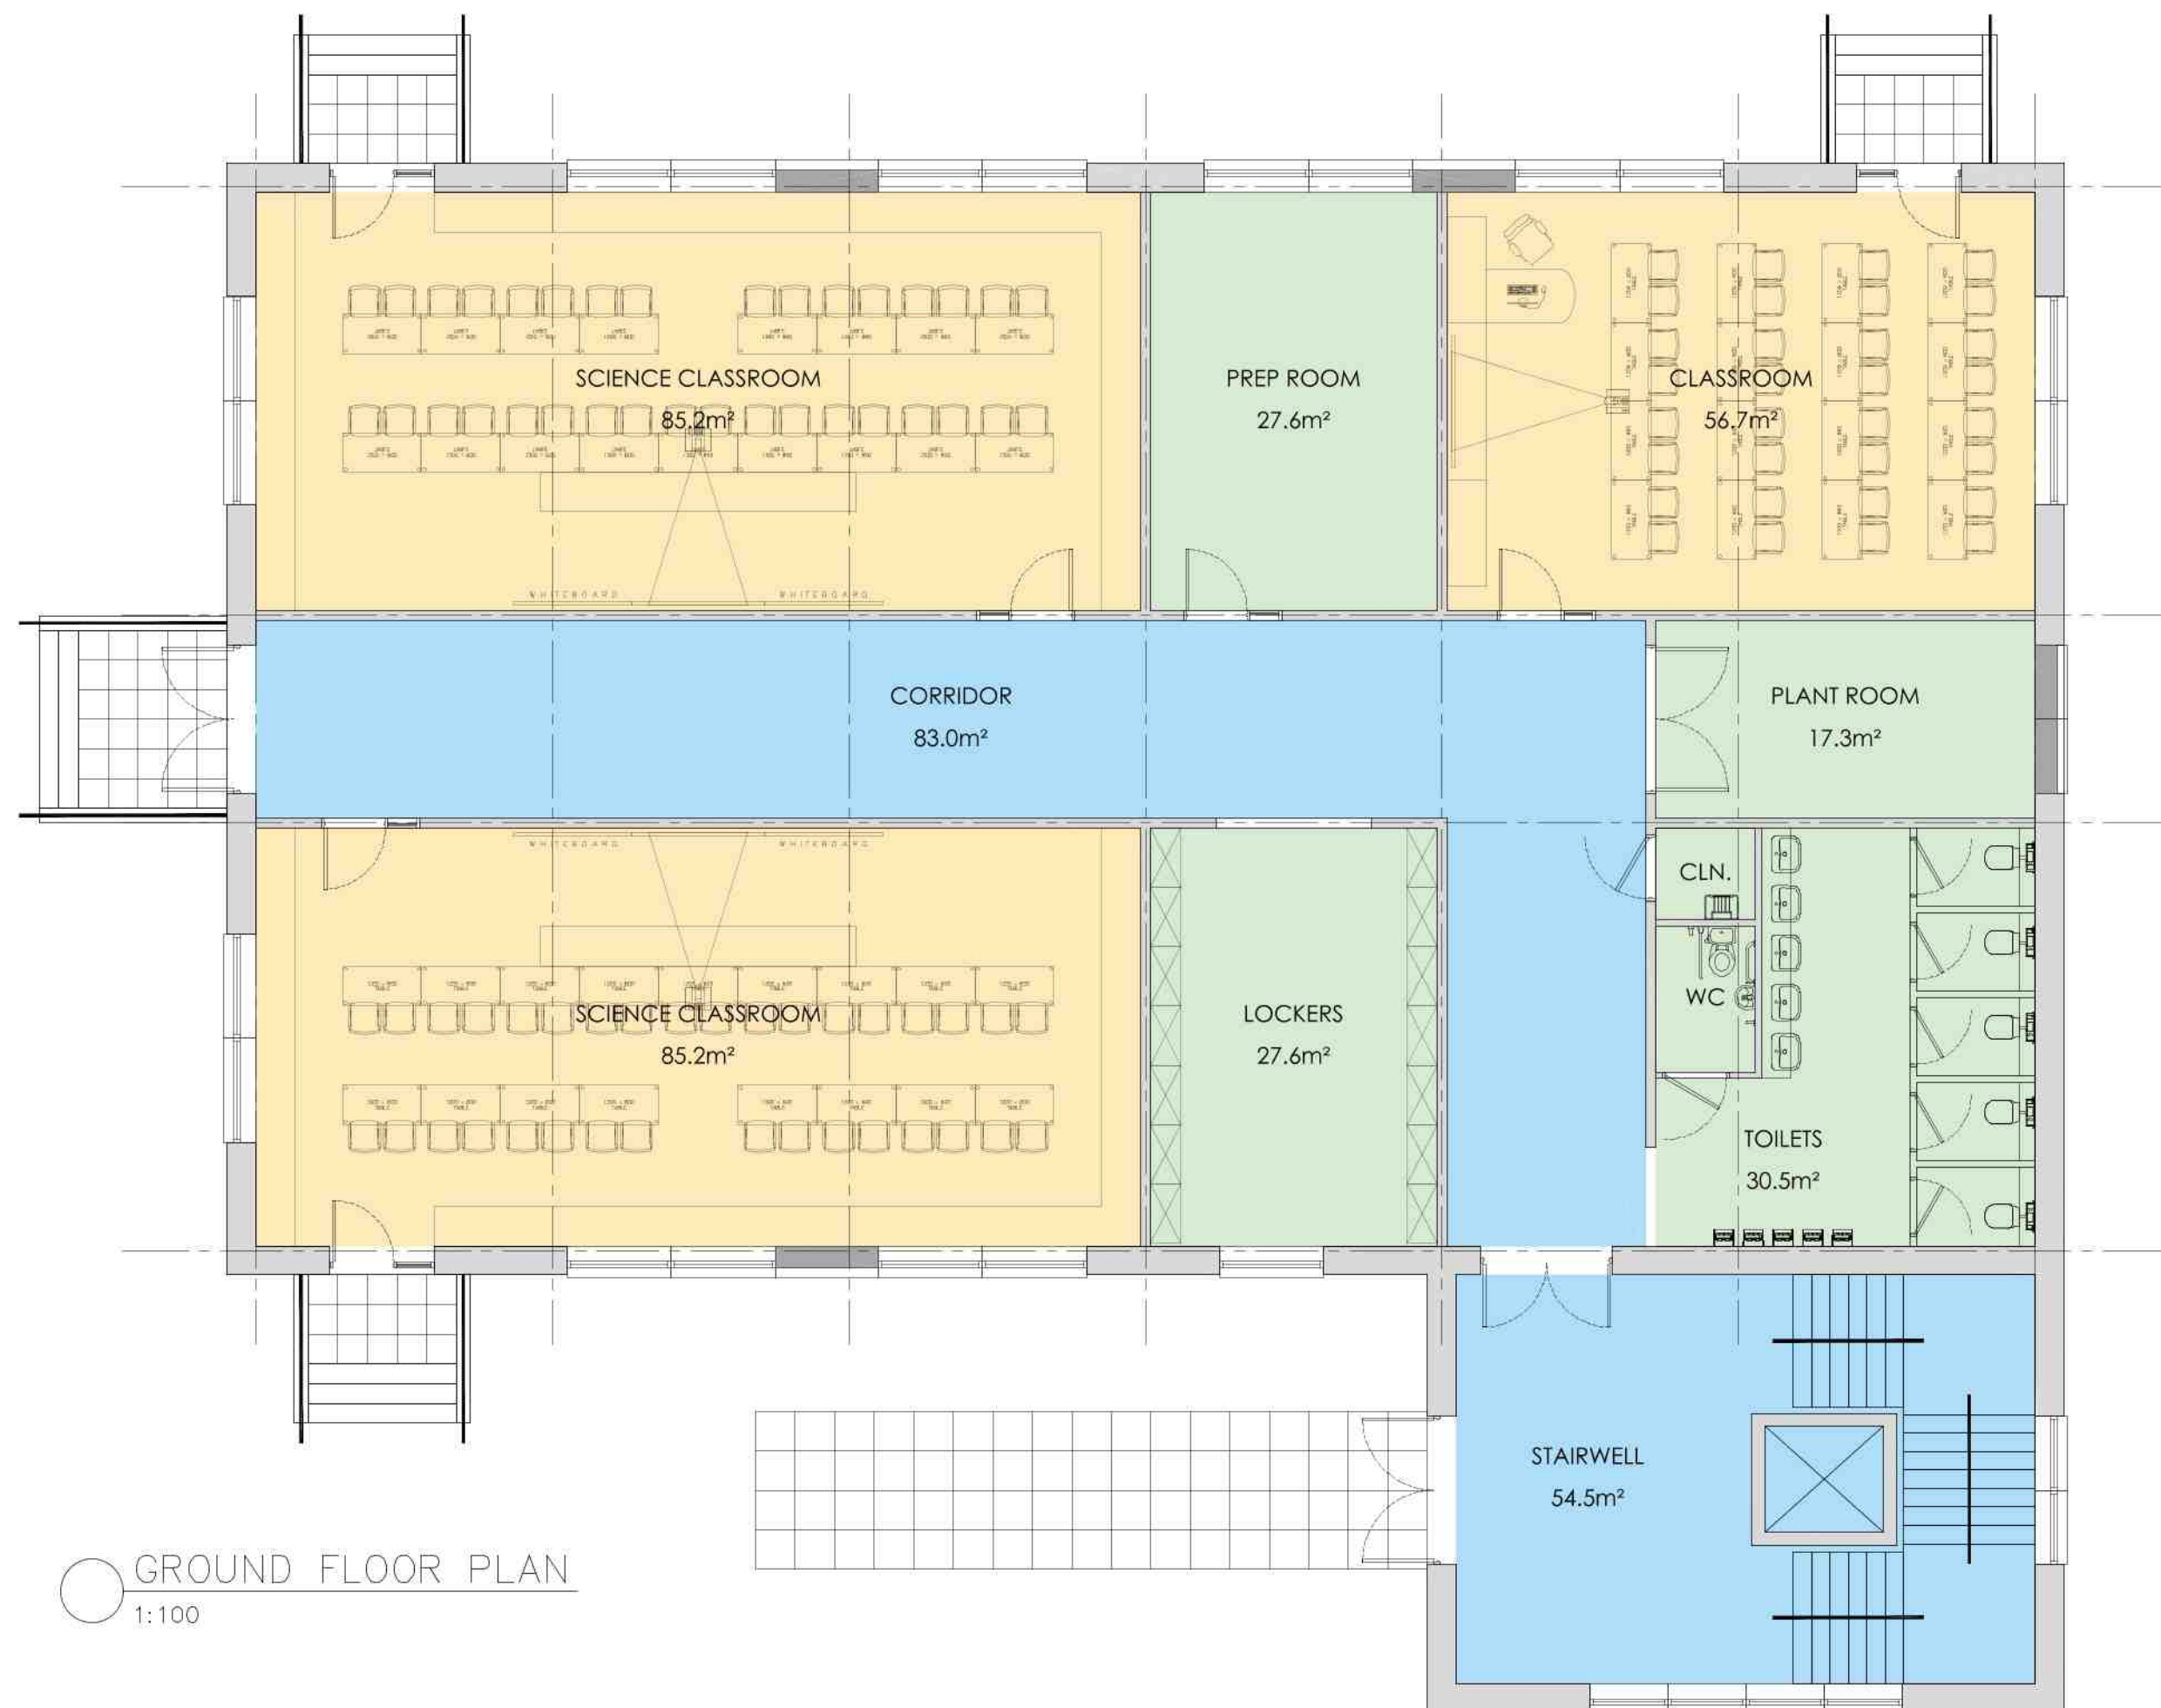
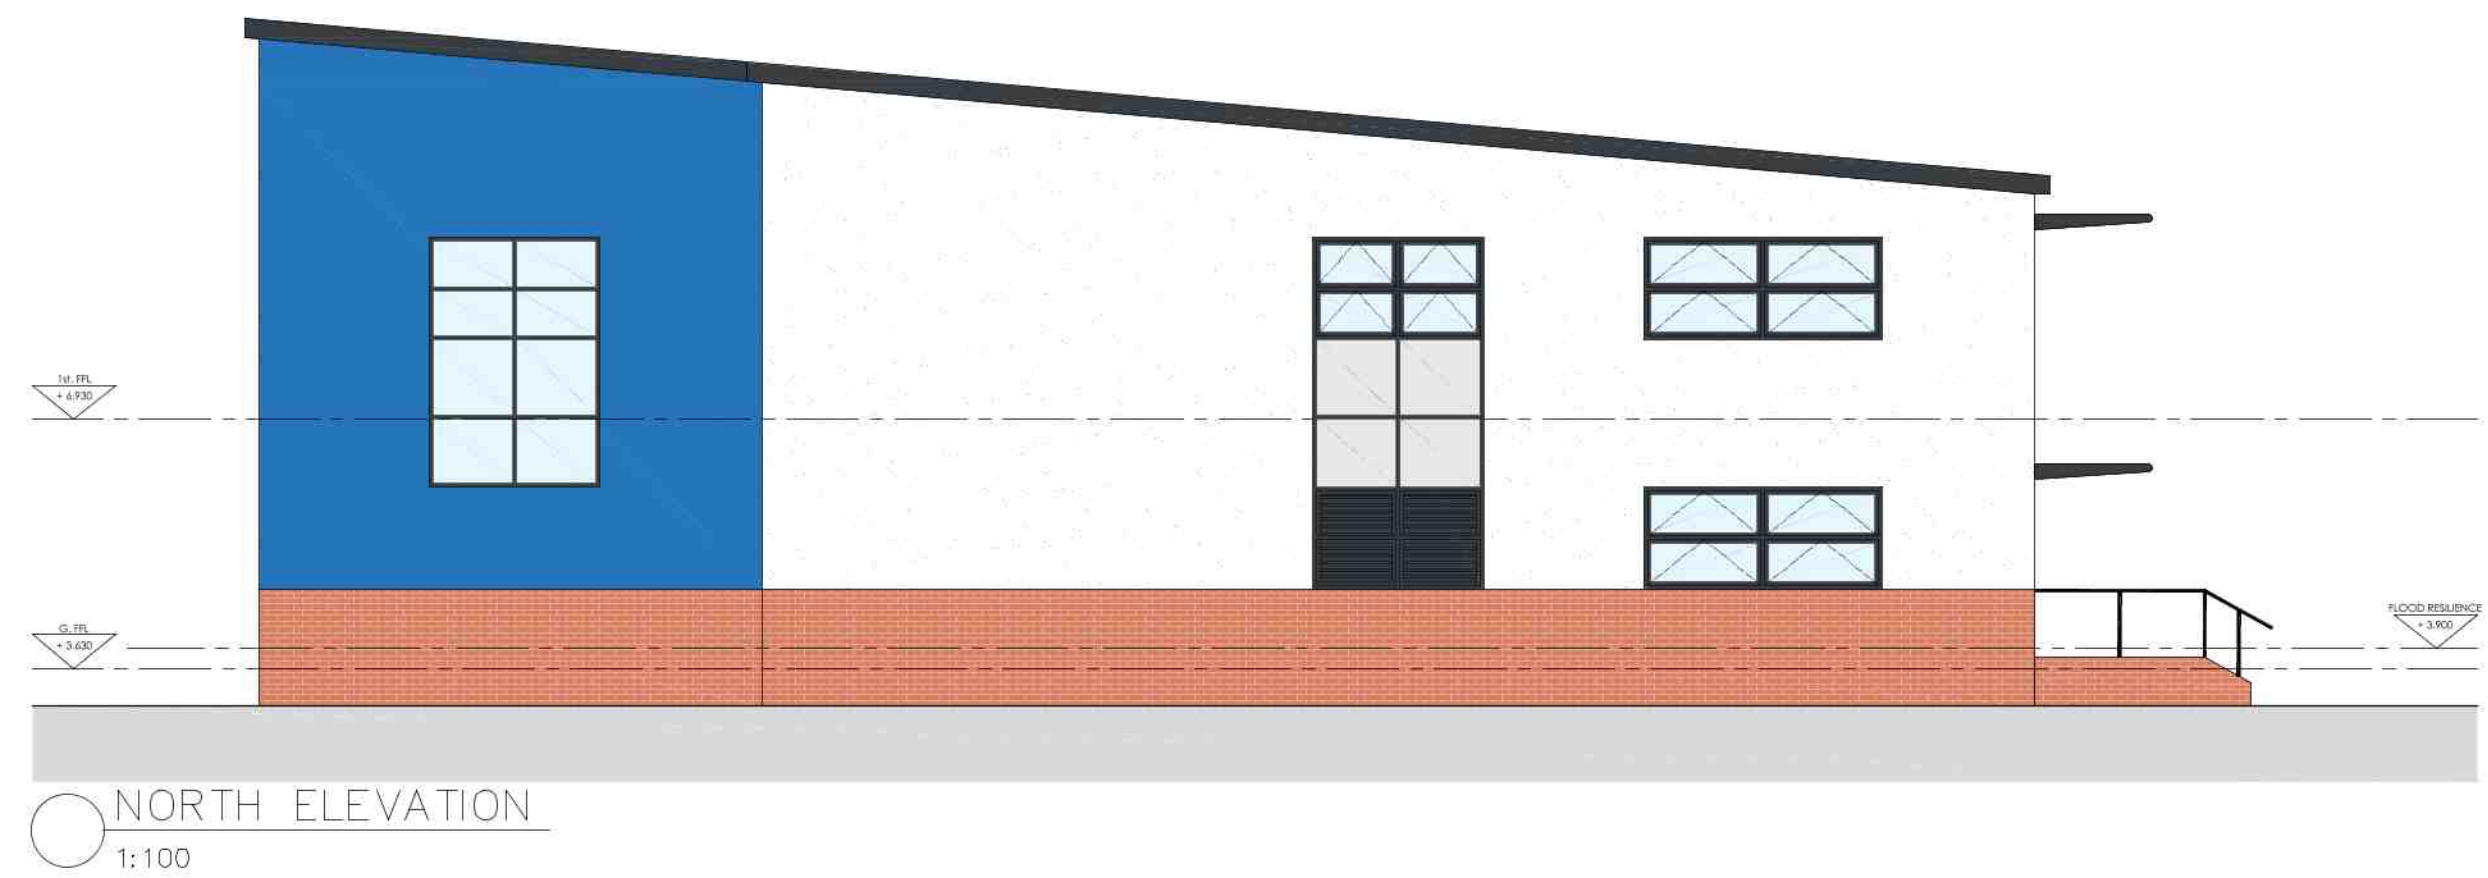


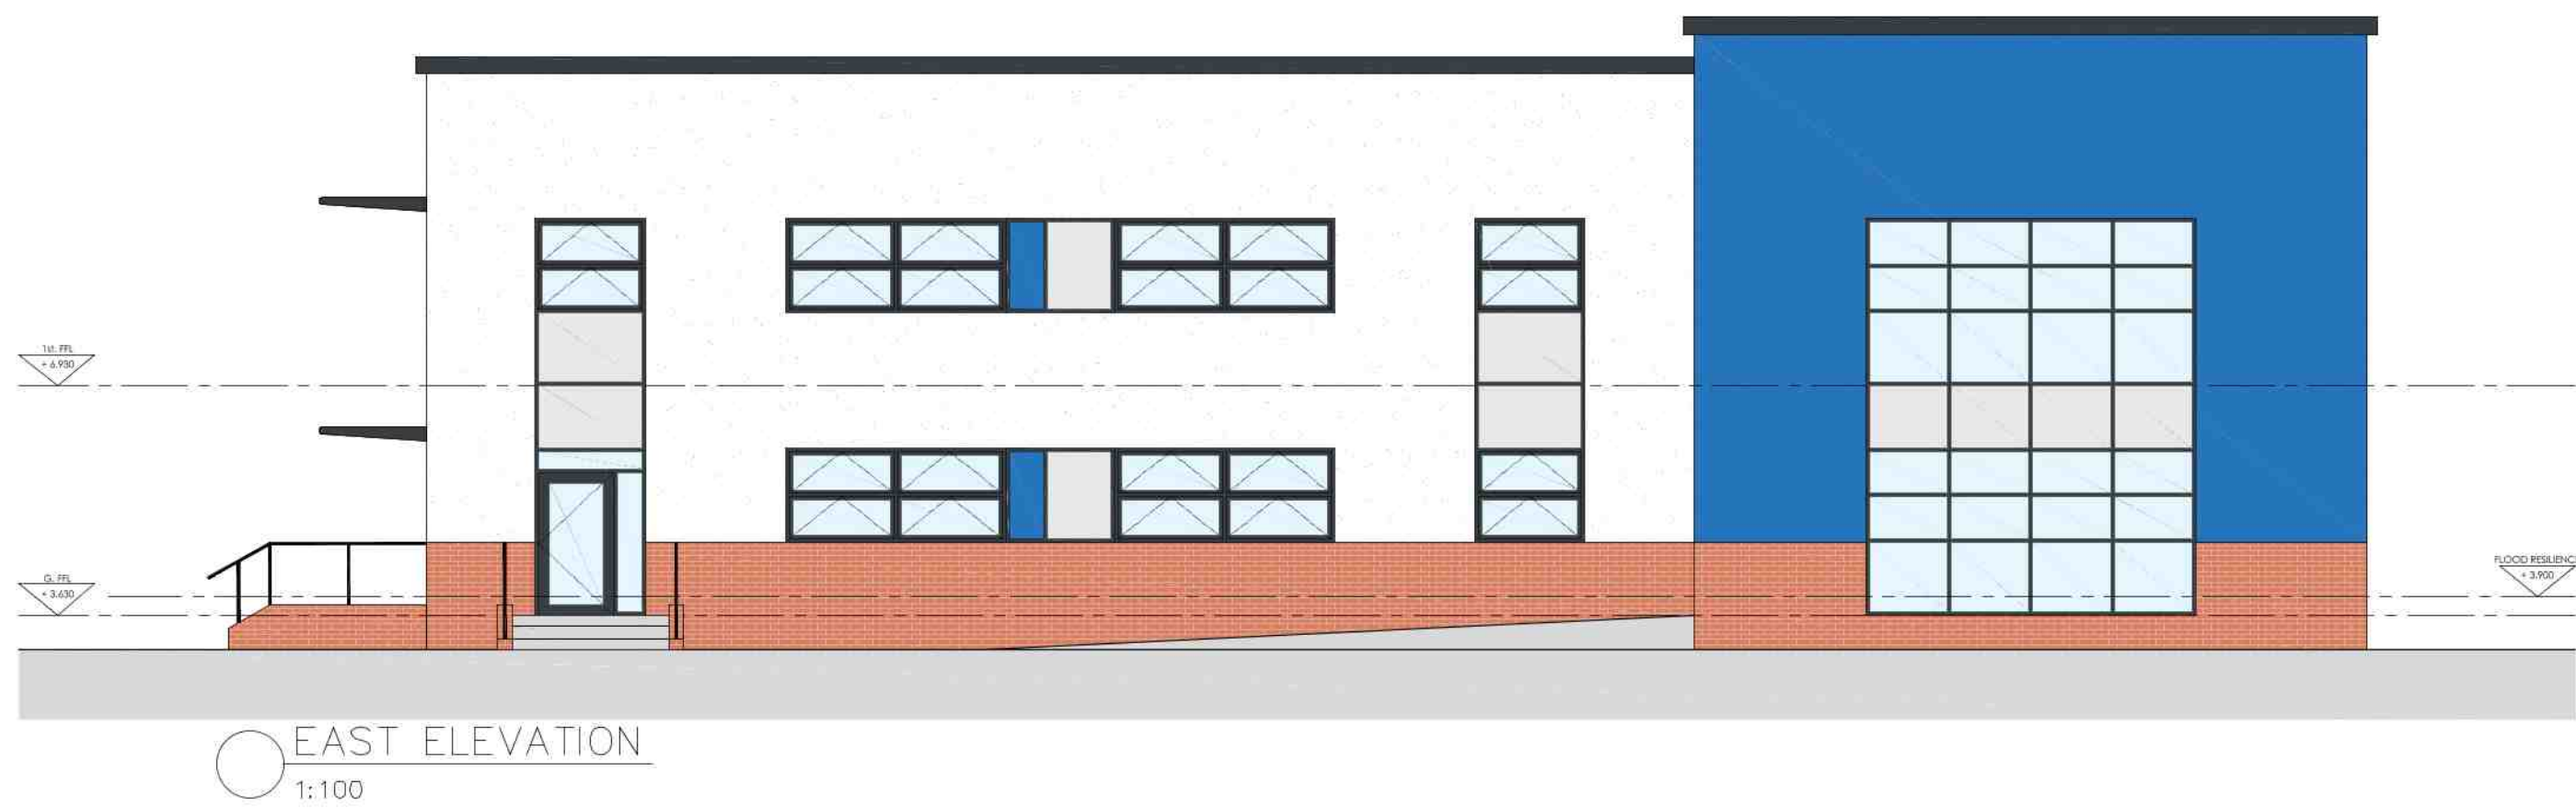

EXTERNAL FOOTPRINT 534.5m²
GROUND FLOOR AREA 490.3m²
FIRST FLOOR AREA 490.3m²
TOTAL FLOOR AREA 980.6m²

F	13.09.19	Levels Added	SR
E	19.08.19	Planning Issue	SR
D	05.08.19	Lockers Added	SR
C	25.07.19	Lift Moved to Stairwell	SR
B	04.07.19	Scheme Revised	SR
A	20.06.19	Plans revised to client comment	SR
Revision	Date	Details	Revised By

LINDUM BMS
Lindum Business Park, Station Road, North Hykeham,
Lincoln LN6 3DX
t: (01522) 500300 f: (01522) 500377
e: bms@lindumgroup.co.uk

Client: University Academy Holbeach

Project: New Classroom Block

Drawing: Proposed Plans & Elevations

Date: May 2019 Scale: 1:100
Drawn: SR Checked: IH Size: A1

Status: PLANNING

Drawing No: 31468 425 22 Revision: F