COPYRIGHT
COPYRIGHT OF THIS DRAWING BELONGS TO LINDUM GROUP LIMITED AND ITS SUBSIDIARY AND ASSOCIATED COMPANIES AND NO PART THEREOF MAY BE REPRODUCED OR UTILISED IN ANY WAY WHATSOEVER WITHOUT THE PRIOR WRITTEN CONSENT OF LINDUM.
NO DIMENSIONS ARE TO BE SCALED FROM THIS DRAWING, USE FIGURED DIMENSIONS ONLY

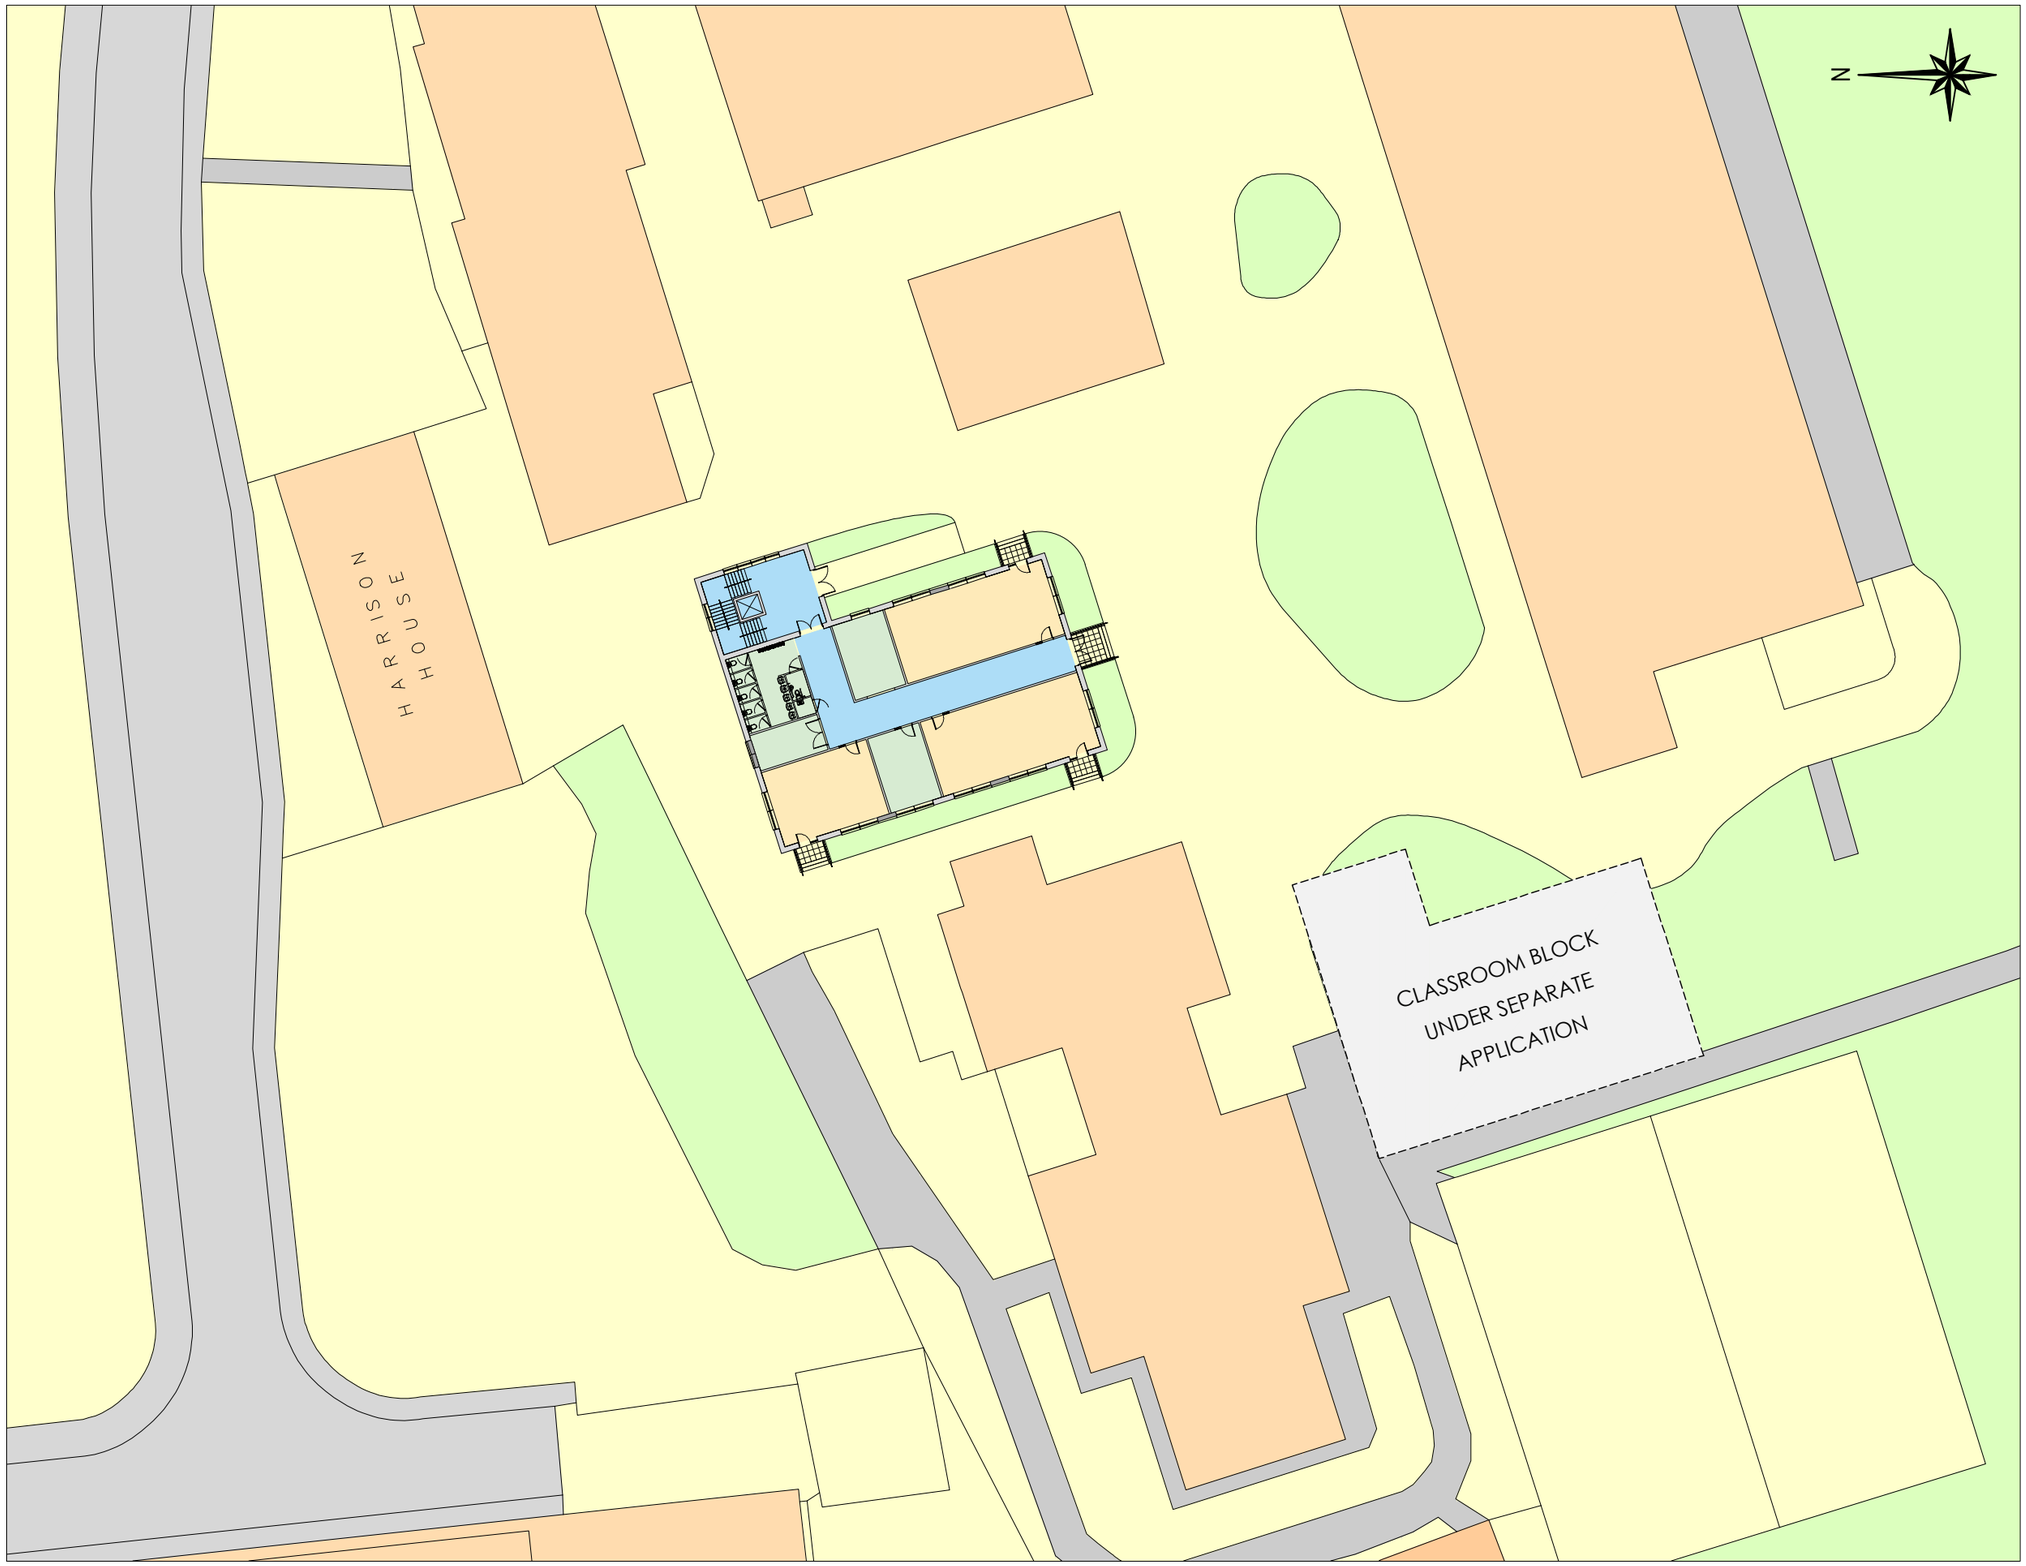

Revision	Date	Details	Revised By
E	19.08.19	Planning Issue	SR
D	05.08.19	Position Revised	SR
C	25.07.19	Lift Moved to Stairwell	SR
B	04.07.19	Scheme Revised	SR
A	20.06.19	Scheme Revised	SR

LINDUM BMS
Lindum Business Park, Station Road, North Hykeham,
Lincoln LN6 3QX
t: (01522) 500300 f: (01522) 500377
e: bms@lindumgroup.co.uk

Client
University Academy Holbeach

Project
New Classroom Block

Drawing
Proposed Site Plan

Date	June 2019	Scale	1:500
Drawn SR	Checked	Size	A3

Status
PLANNING

Drawing No.	Revision
31468 425 23	E

Proposed Site Plan

University Academy Holbeach, New Classroom Block