



All dimensions to be verified on site by Main Contractor before the start of any shop drawings or work whatsoever either on their own behalf or that of sub-contractors.

Report any discrepancies to the Contract Administrator at once.



This drawing is to be read with all relevant Architect's and Engineer's drawings and other relevant information.

Andrew M Wright Ltd. Registered in England & Wales No. 9399024.
Registered office: 22 Church Street, Holbeach, Spalding, Lincs. PE12 7LL

LEGEND: DO NOT SCALE

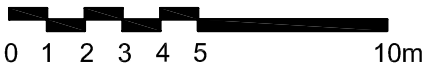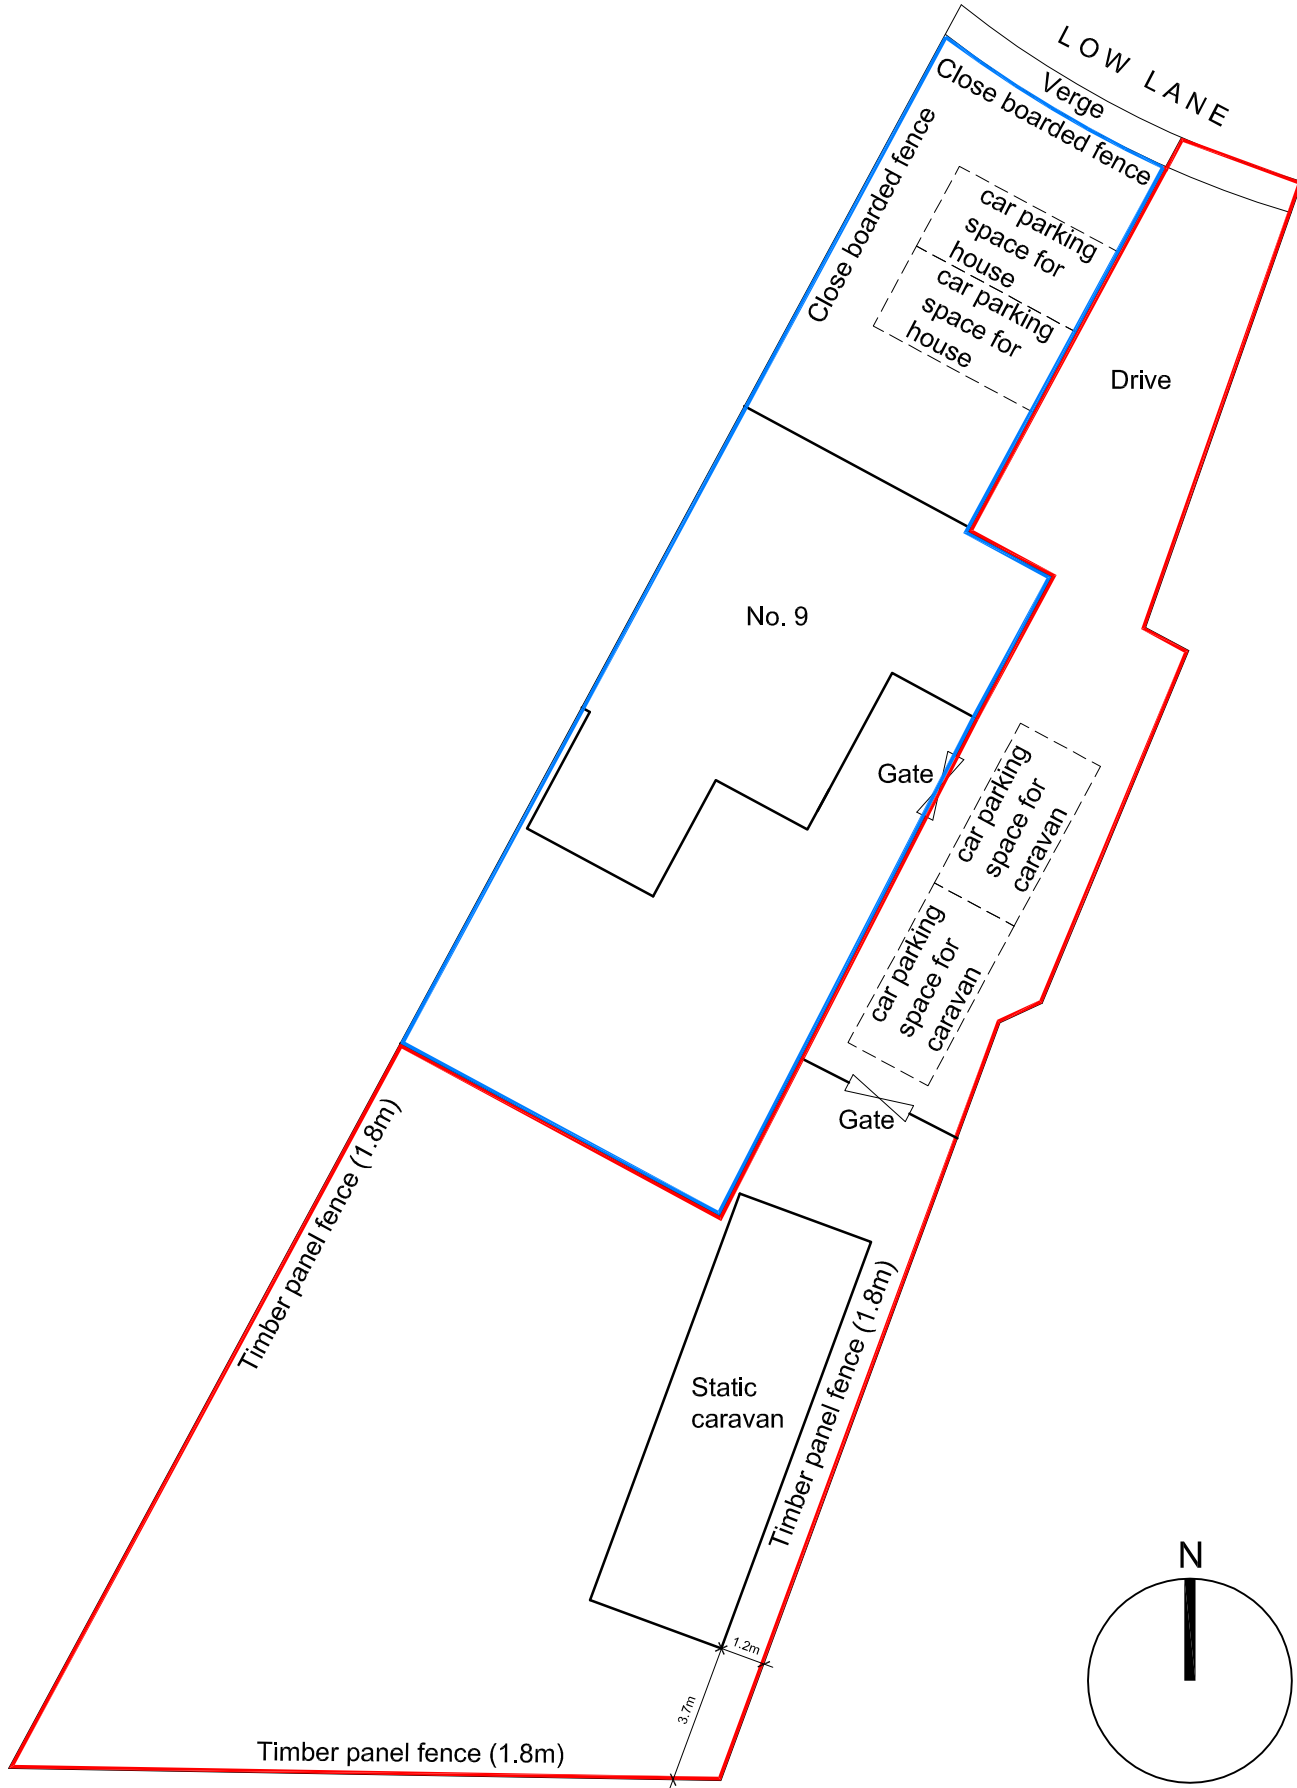


Block Plan (1:200)

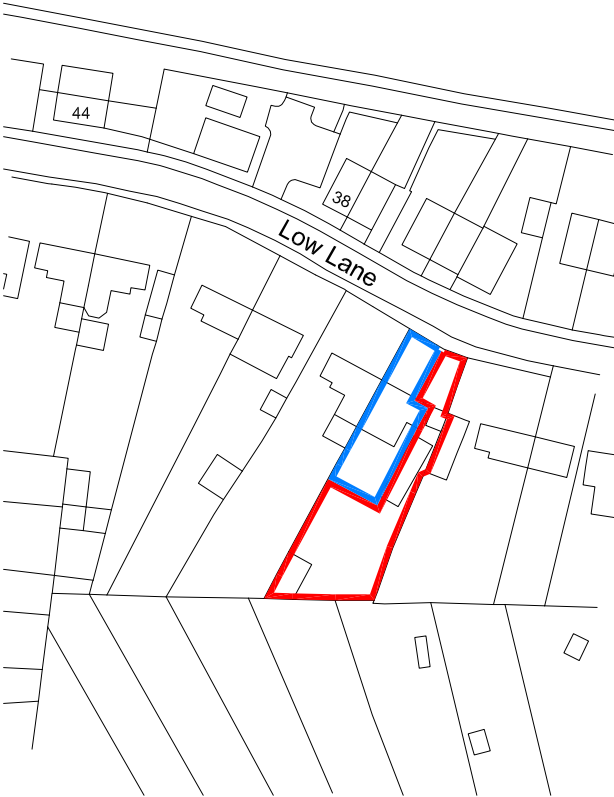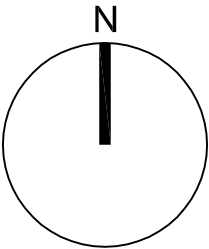

Location Plan (1:1250)

P1	22.08.22	Planning Issue	AMW	AMW
D1	22.08.22	Draft Issue	AMW	AMW
Revision:	Date:	Description:	Drw:	Chk:

ANDREW M WRIGHT LTD
CHARTERED ARCHITECT

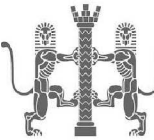

26 Joys Bank, Holbeach St Johns, Spalding, Lincs, PE12 8SD
Telephone: 01406 540573 Mobile: 07940 914778

Project:
9 Low Lane
Holbeach
Spalding
Lincs

Drawing Title:
Plans

Client:
Mr G Kimber

Drawn:	Checked:	Date:	Scale:	Paper Size:
AMW	AMW	10.08.22	As shown	A2
Job No.:	Dwg No.:	Stage:	Revision:	
082201	PD01	Planning	P1	