


**DETERMINED
PLAN**

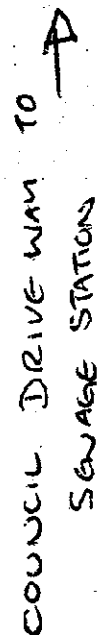

04 JUL 2000

0841/50

1788


2.88m

PROPOSED DRIVEWAY
3.2m AWAY FROM
COUNCIL DRIVEWAY

4-28

2456


**DETERMINED
PLAN**

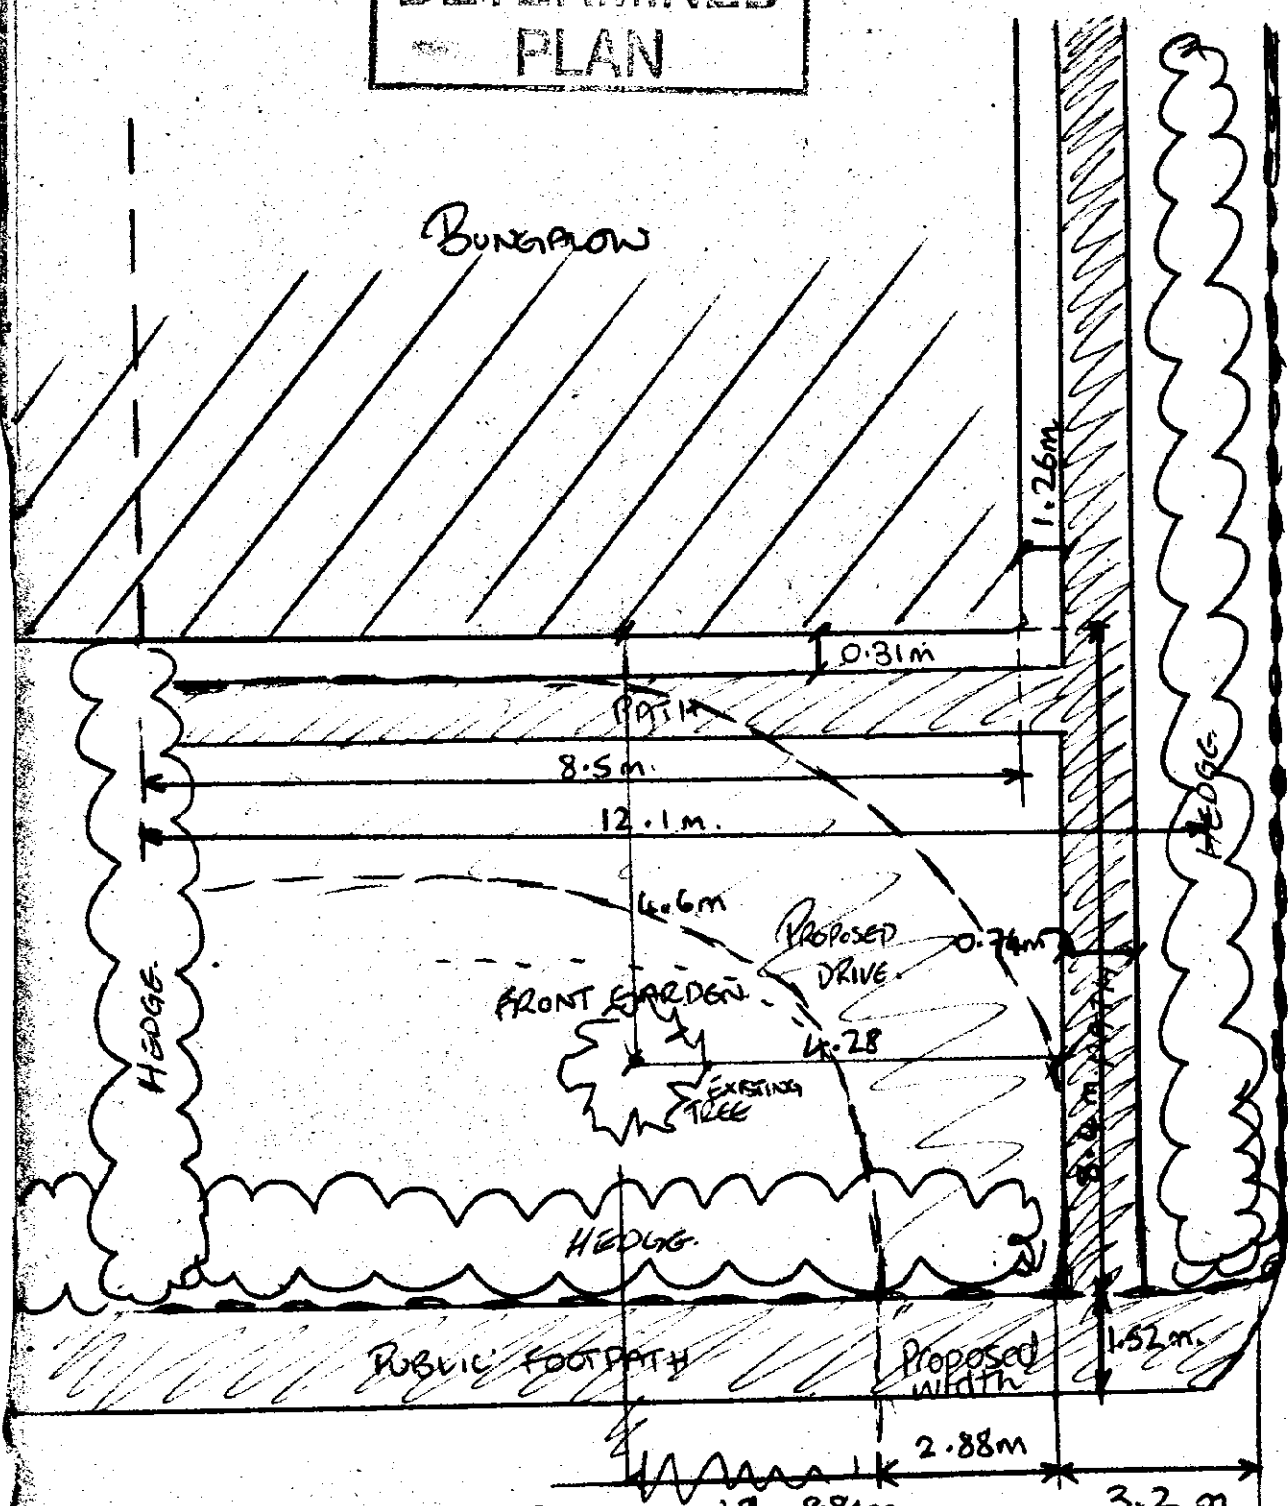

COUNCIL DRIVE WAY TO
SEWAGE STATION →

SOUTH HOLLAND DC
HOUSING & PLANNING
04 JUL 2000
Ref: 0841/00

Road

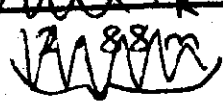

Proposed
drive.
width.
2.88m.

3.2 m
away from
council driveway
to sewer station

4.28
2.26

PROPOSED DRIVEWAY
3.2m AWAY FROM
COUNCIL DRIVEWAY