



Do not scale directly from this drawing. All discrepancies are to be brought to the attention of the below office.

The copyright to this drawing is owned by studio 11 architecture.

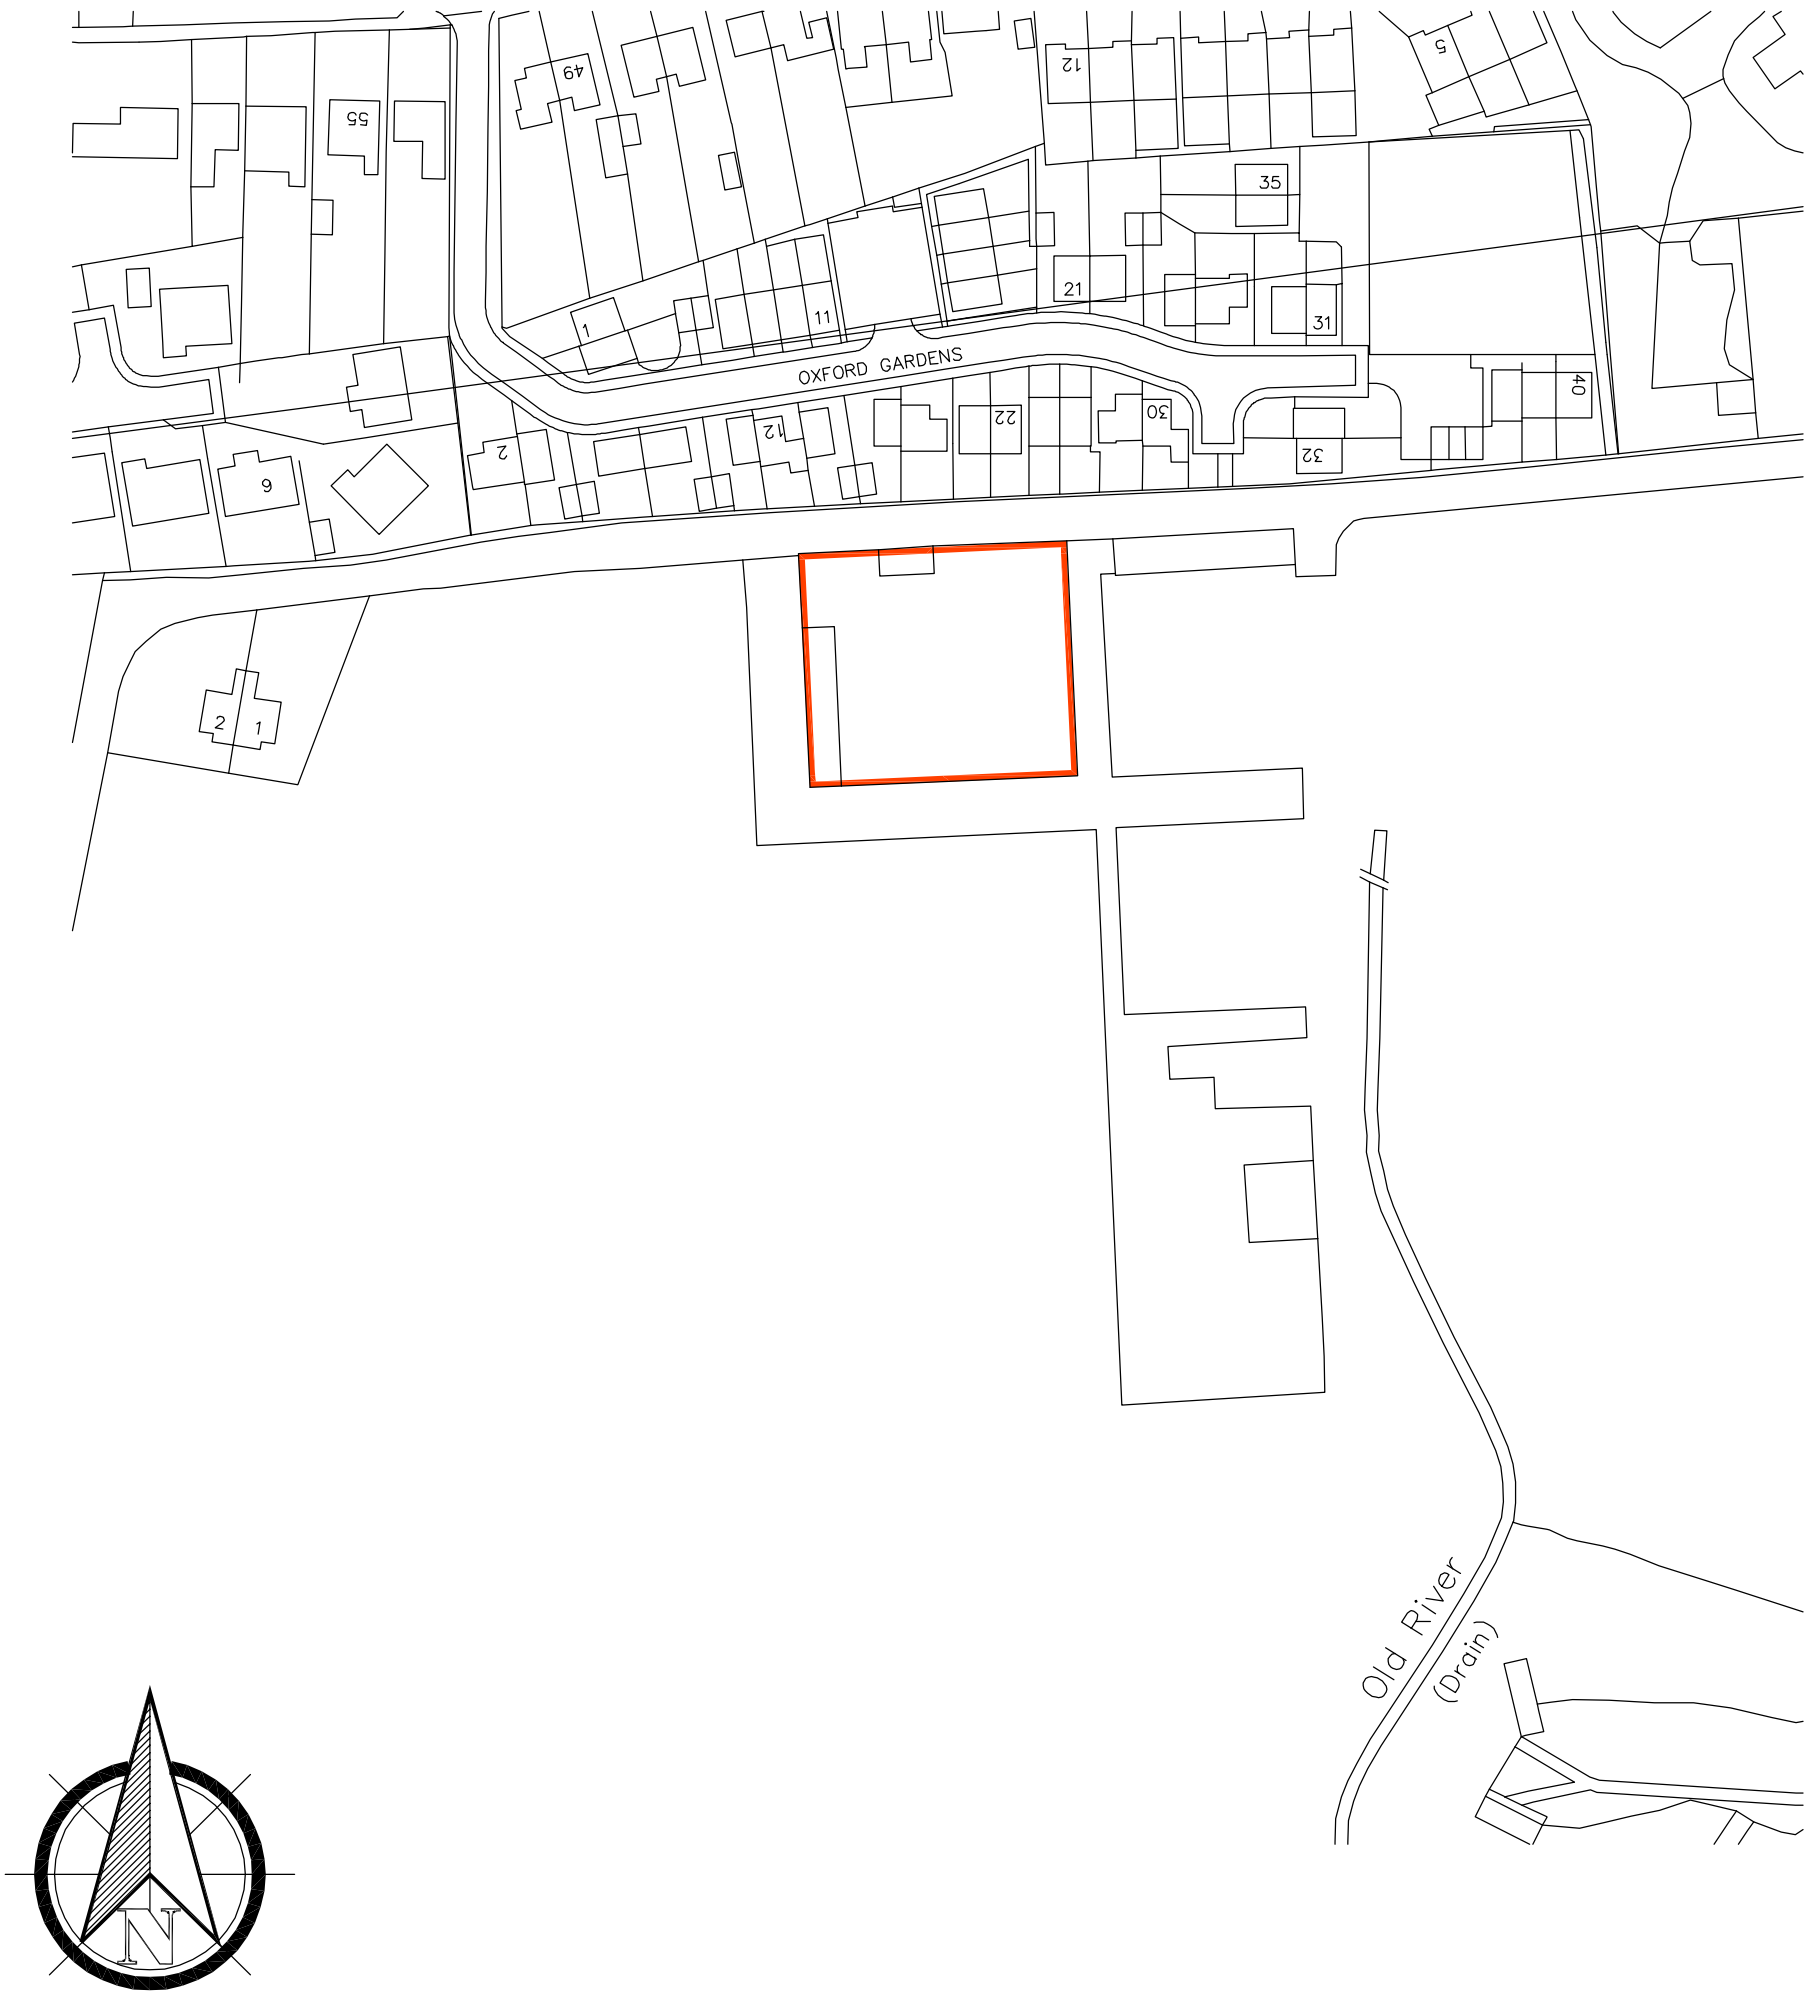

PLANNING
APPLICATION

REVISION	DATE	DRAWN	DESCRIPTION
CLIENT	JH & AJ King		
PROJECT	Offices at Manor Farm, Fen Road, Holbeach		
DRAWING	Location Plan		
SCALE	1:1250 @ A3	DRAWN HH	DATE 17.09.2014

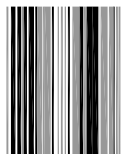

STUDIO 11
architecture

DRAWING NO.
221.LP.01