
76 Church Street Holbeach

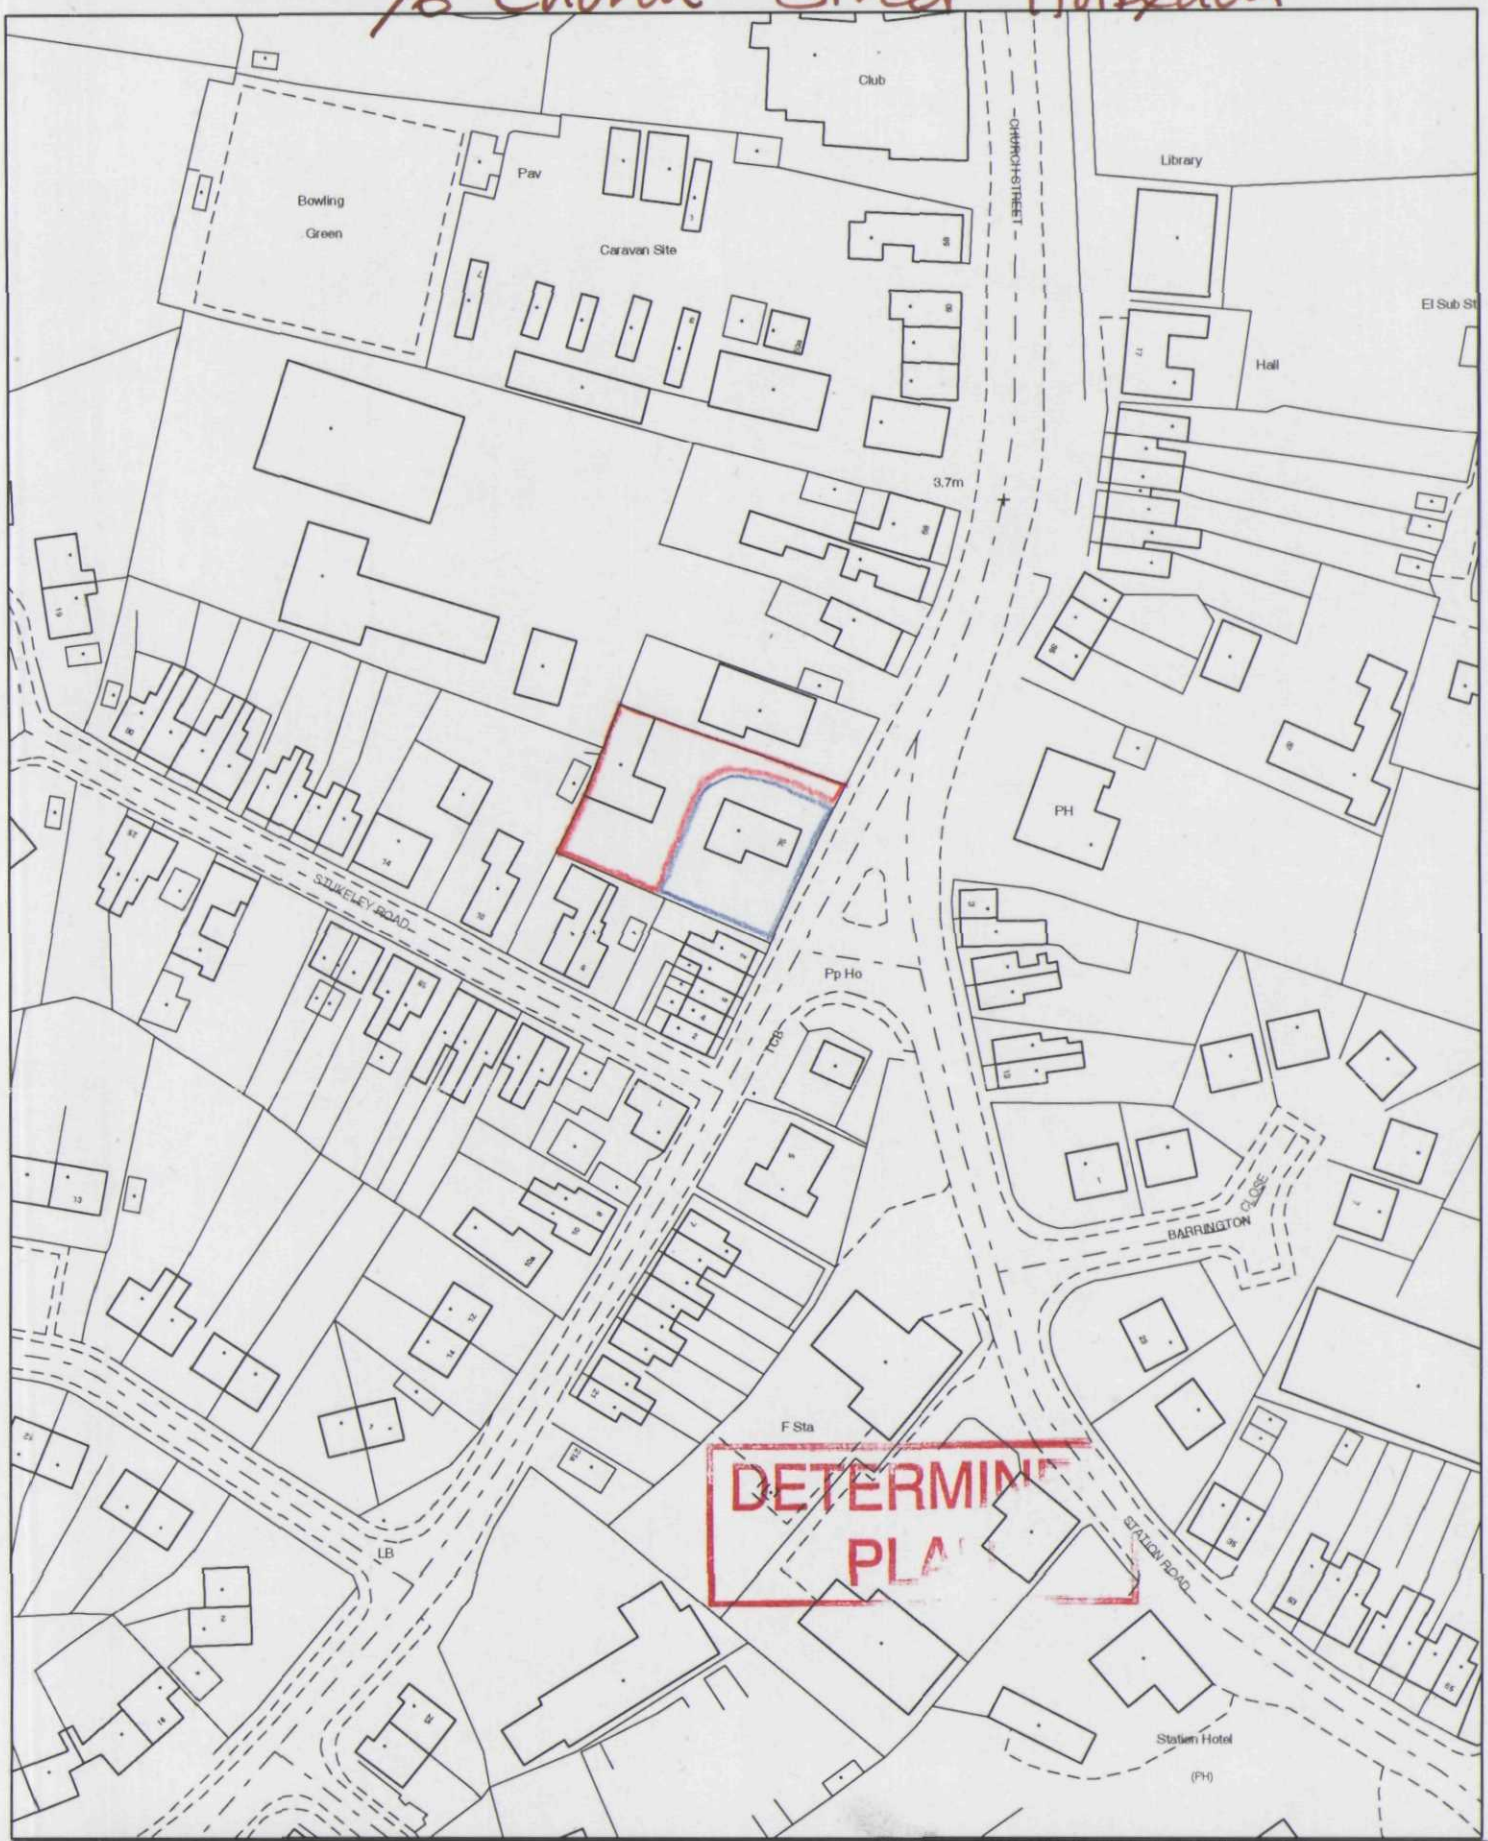

DETERMINED PLA

[redacted]

This copy has been produced specifically for the map return scheme purposes only. No further copies may be made.

SHDC
Planning & Development
23 JUN 2004
Ref: 0844/04

Scale: 1:1250

This map is reproduced from Ordnance Survey material with permission of Ordnance Survey on beha

N

Council Offices, Priory Road, Spalding,
Lincolnshire PE11 2XE