


FRONT.

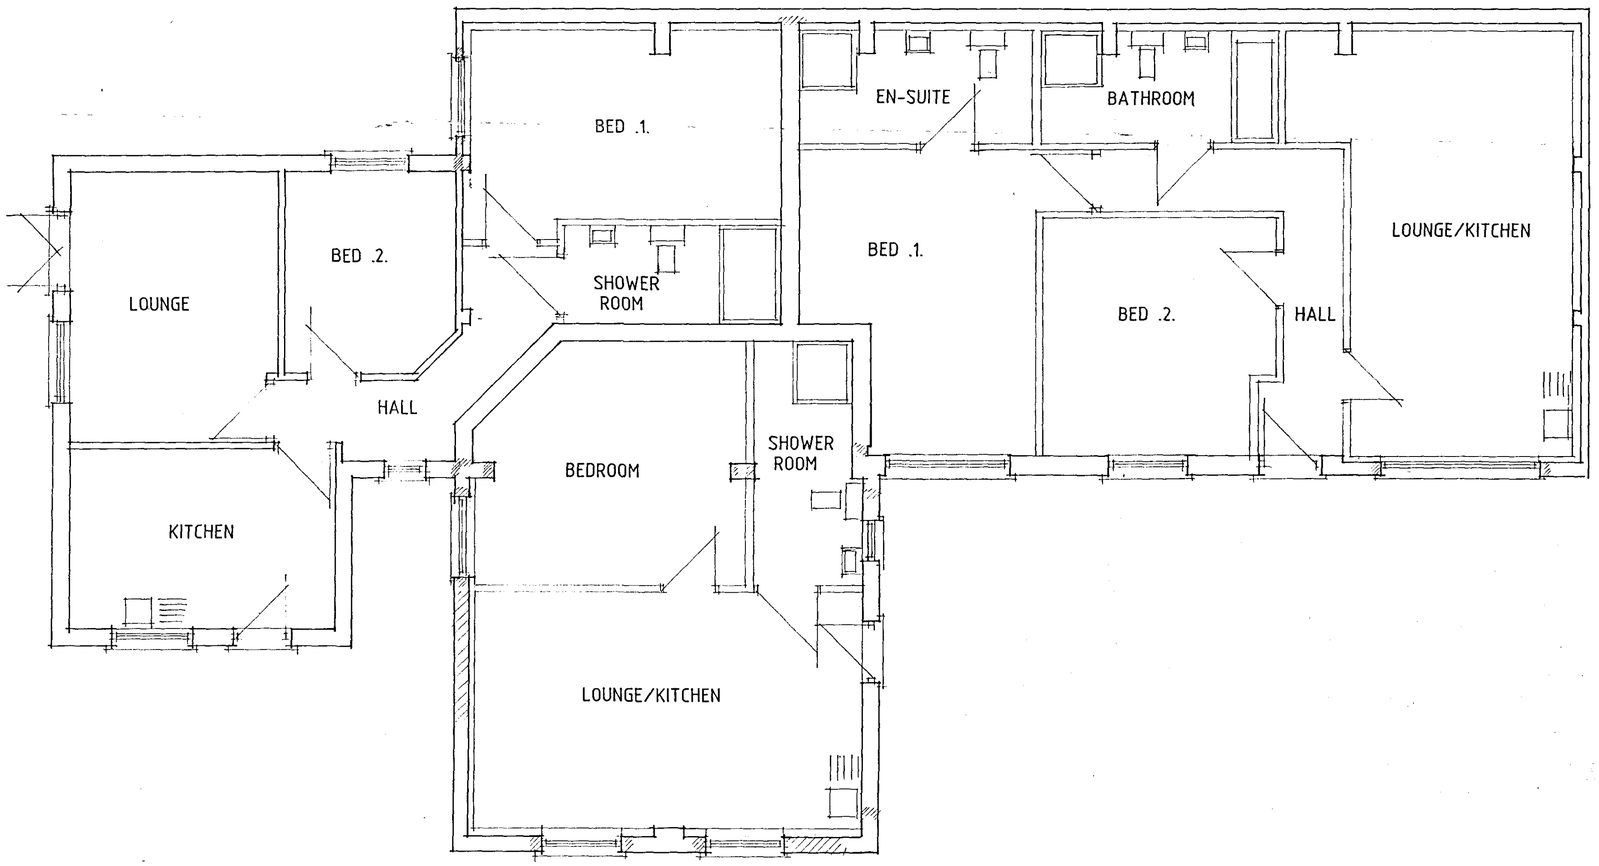

FLOOR PLAN

Status
DESIGN
CONSULTANTS IN ARCHITECTURE & PLANNING

PROPOSED CONVERSION OF HOUSE & OUTBUILDING TO FLATS AT 76 CHURCH STREET, HOLBEACH FOR

MR. & MRS. R. LADBROOK.

SKETCH PLANS & ELEVATIONS AS PROPOSED OF OUTBUILDING CONVERSION

1:50 1:100	SD06-062/4
SEPT-06	B.GILHAM

2 Edinburgh Walk, Holbeach,
Spalding, Lincs. PE12 7AP.
Tel: 01406 424343 Fax: 01406 490702