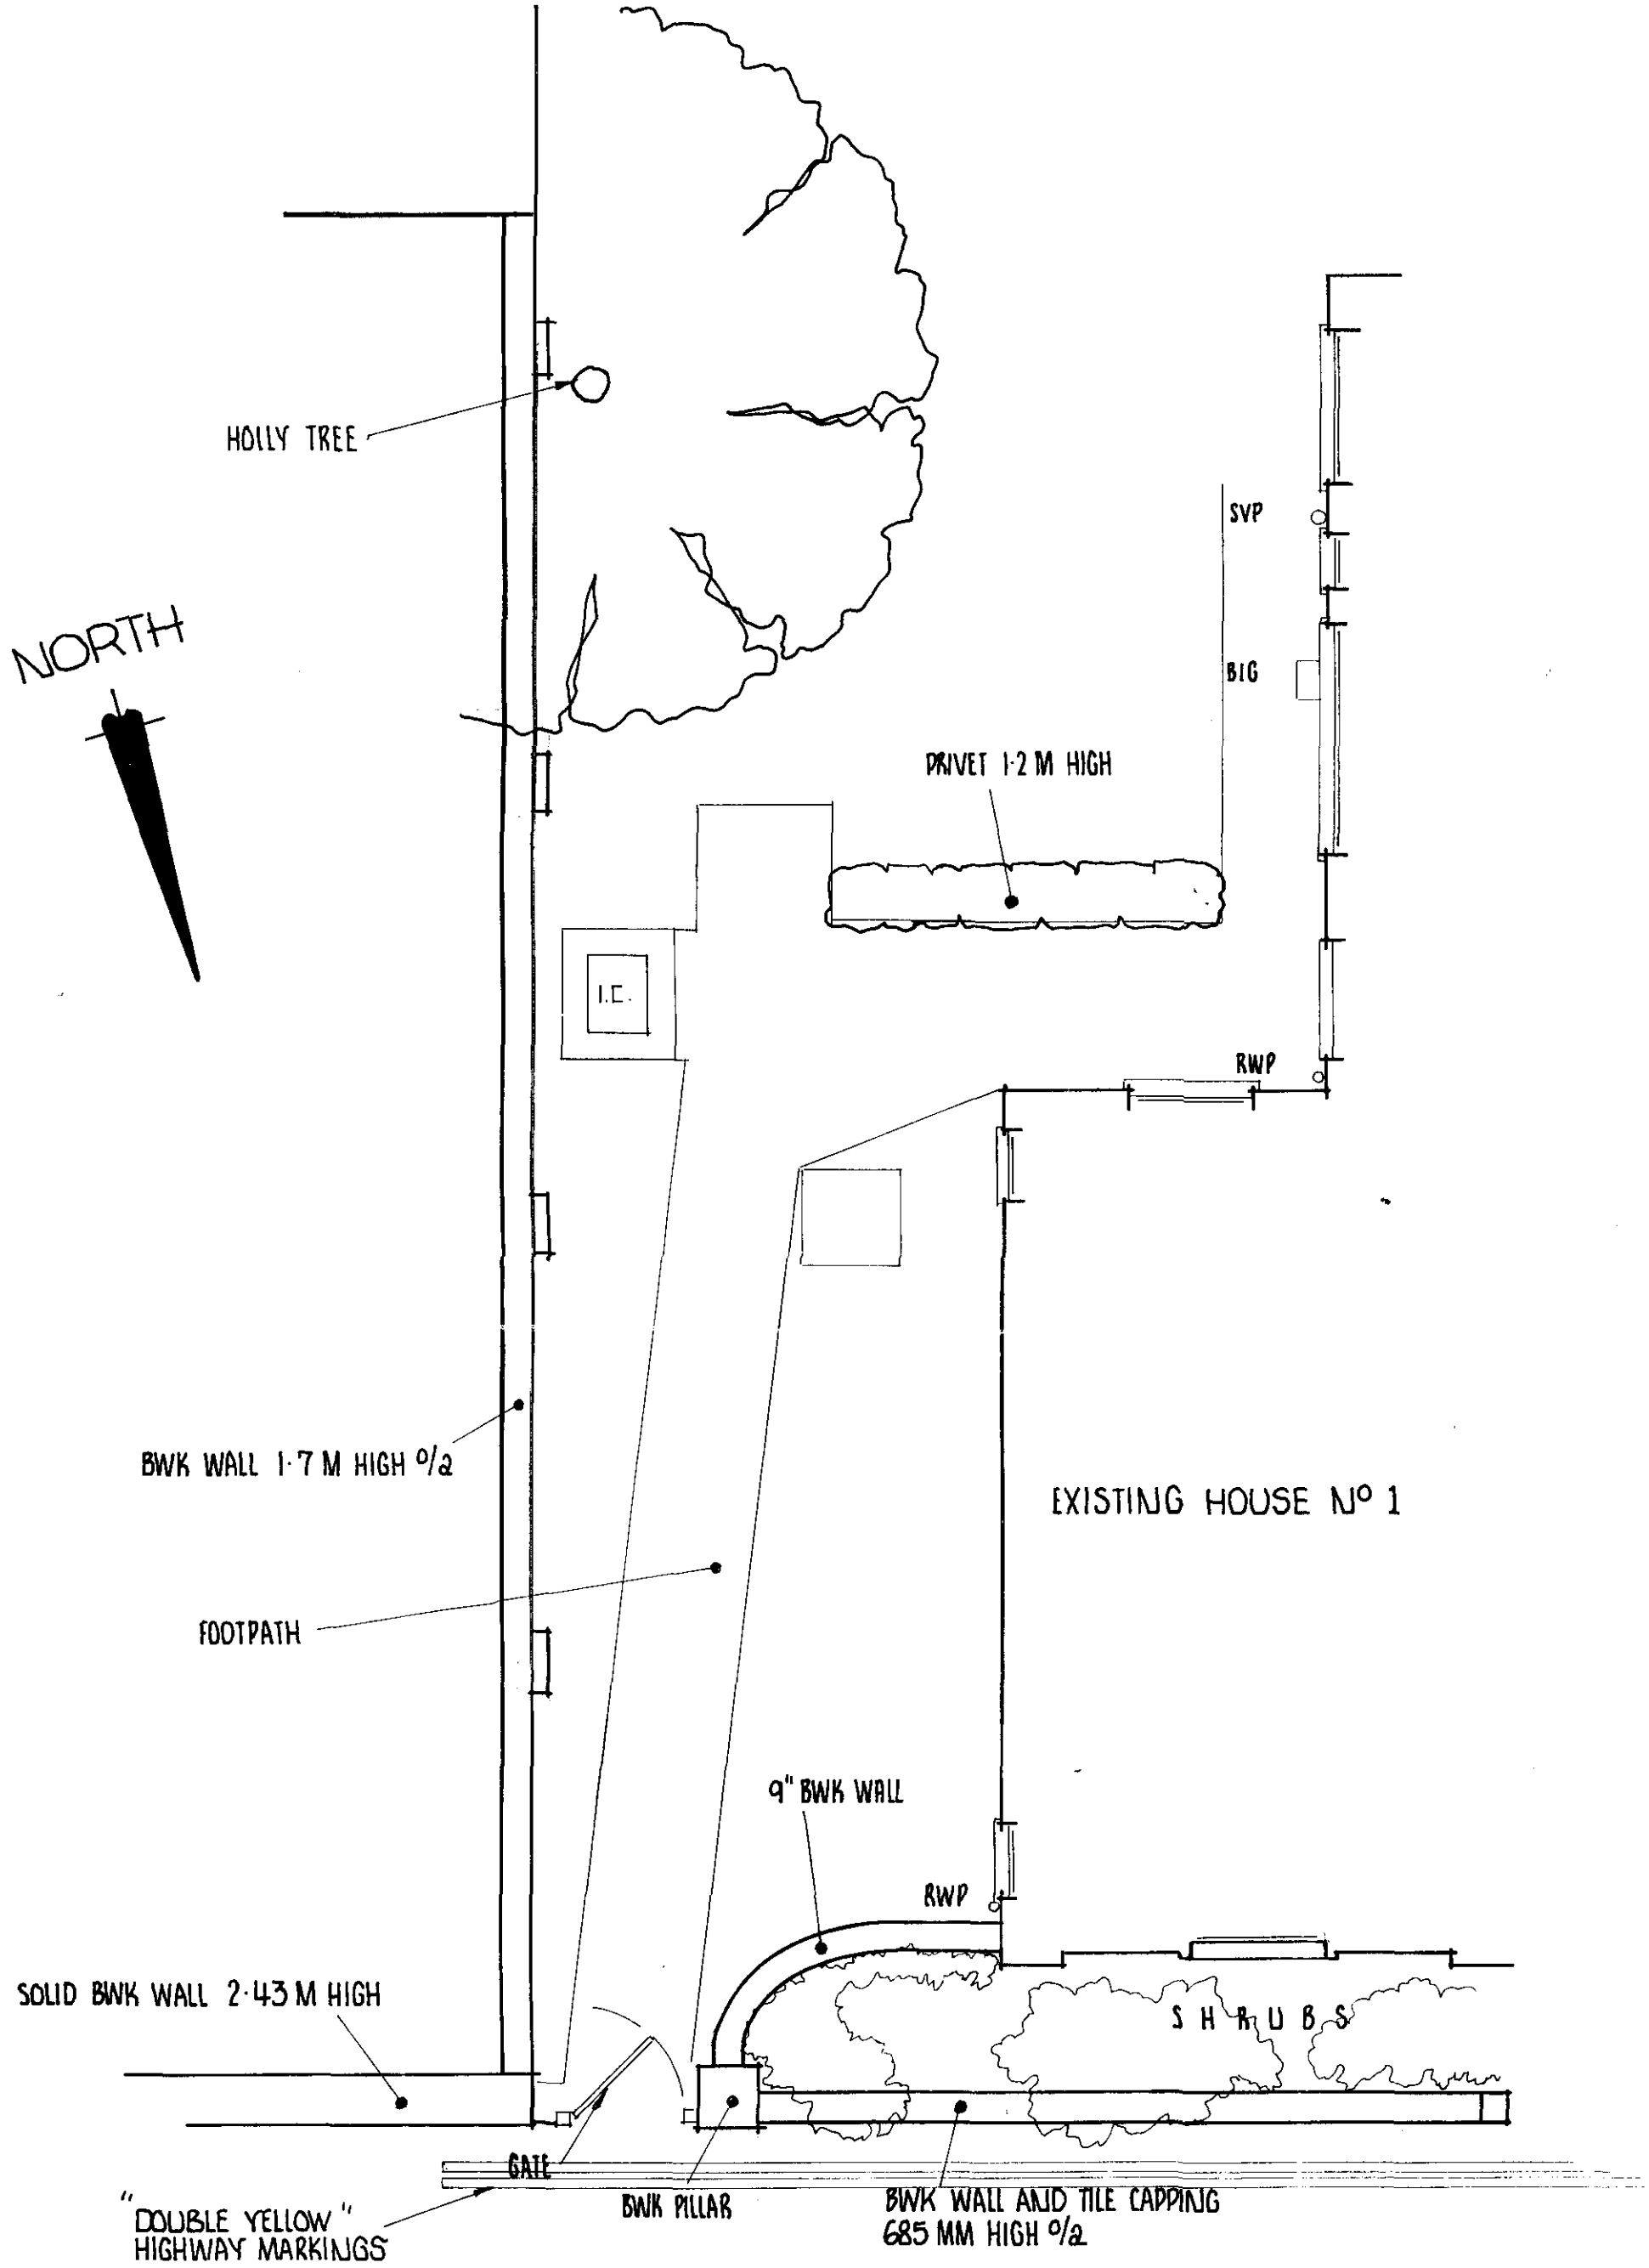


CHANCERY LANE

SOUTH HOLLAND DC
HOUSING & PLANNING
05 JUL 2001
Ref: 0545/01

PROPOSED VEHICULAR ACCESS AND DRIVEWAY AT Nº 1 CHANCERY LANE HOLBEACH, SPALDING LINCOLNSHIRE

APPLICANT MR. S. TILLER


SCALE 1:50 DRG Nº 1

PAGE 1

125

PLAN AS EXISTING 1:50

PLAN AS PROPOSED 1:50

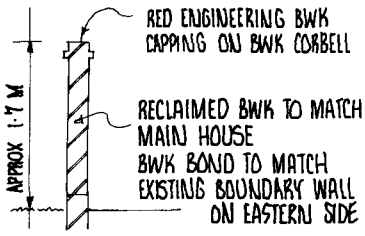

NEW WALL DETAIL

PROPOSED 225MM THICK SOLID BWK WALL. HEIGHT TO MATCH EXISTING WALL ON EAST BOUNDARY

PROPOSED 2'-9" WIDE SOLID WOOD PERSONNEL GATE ~ LEDGED BRACED AND FRAMED

EXISTING 1·7 M HIGH BWK WALL

3M

EXISTING HOUSE N° 1

PROPOSED DRIVE IN "GRANITE SETS"

BUILD NEW WALL ON SPLAY AS SHOWN TO MATCH EXISTING FRONTAGE WALL APPROX 685 MM HIGH INCLUDING TILE CAPPING

EXISTING SOLID BWK WALL 2430 MM HIGH

"DOUBLE YELLOW" LINES

CHANCERY LANE

DOTTED LINES DENOTE EXISTING BWK WALLS TO BE DEMOLISHED

PROPOSED VEHICULAR ACCESS

SOUTH HOLLAND DC
HOUSING & PLANNING
09 JUL 2001
Ref: 0845/01

PROPOSED VEHICULAR ACCESS AND DRIVEWAY AT N° 1 CHANCERY LANE HOLBEACH, SPALDING LINCOLNSHIRE

APPLICANT: MR. S. TILLER

SCALE 1:50 DRG N° 2

PAGE 2