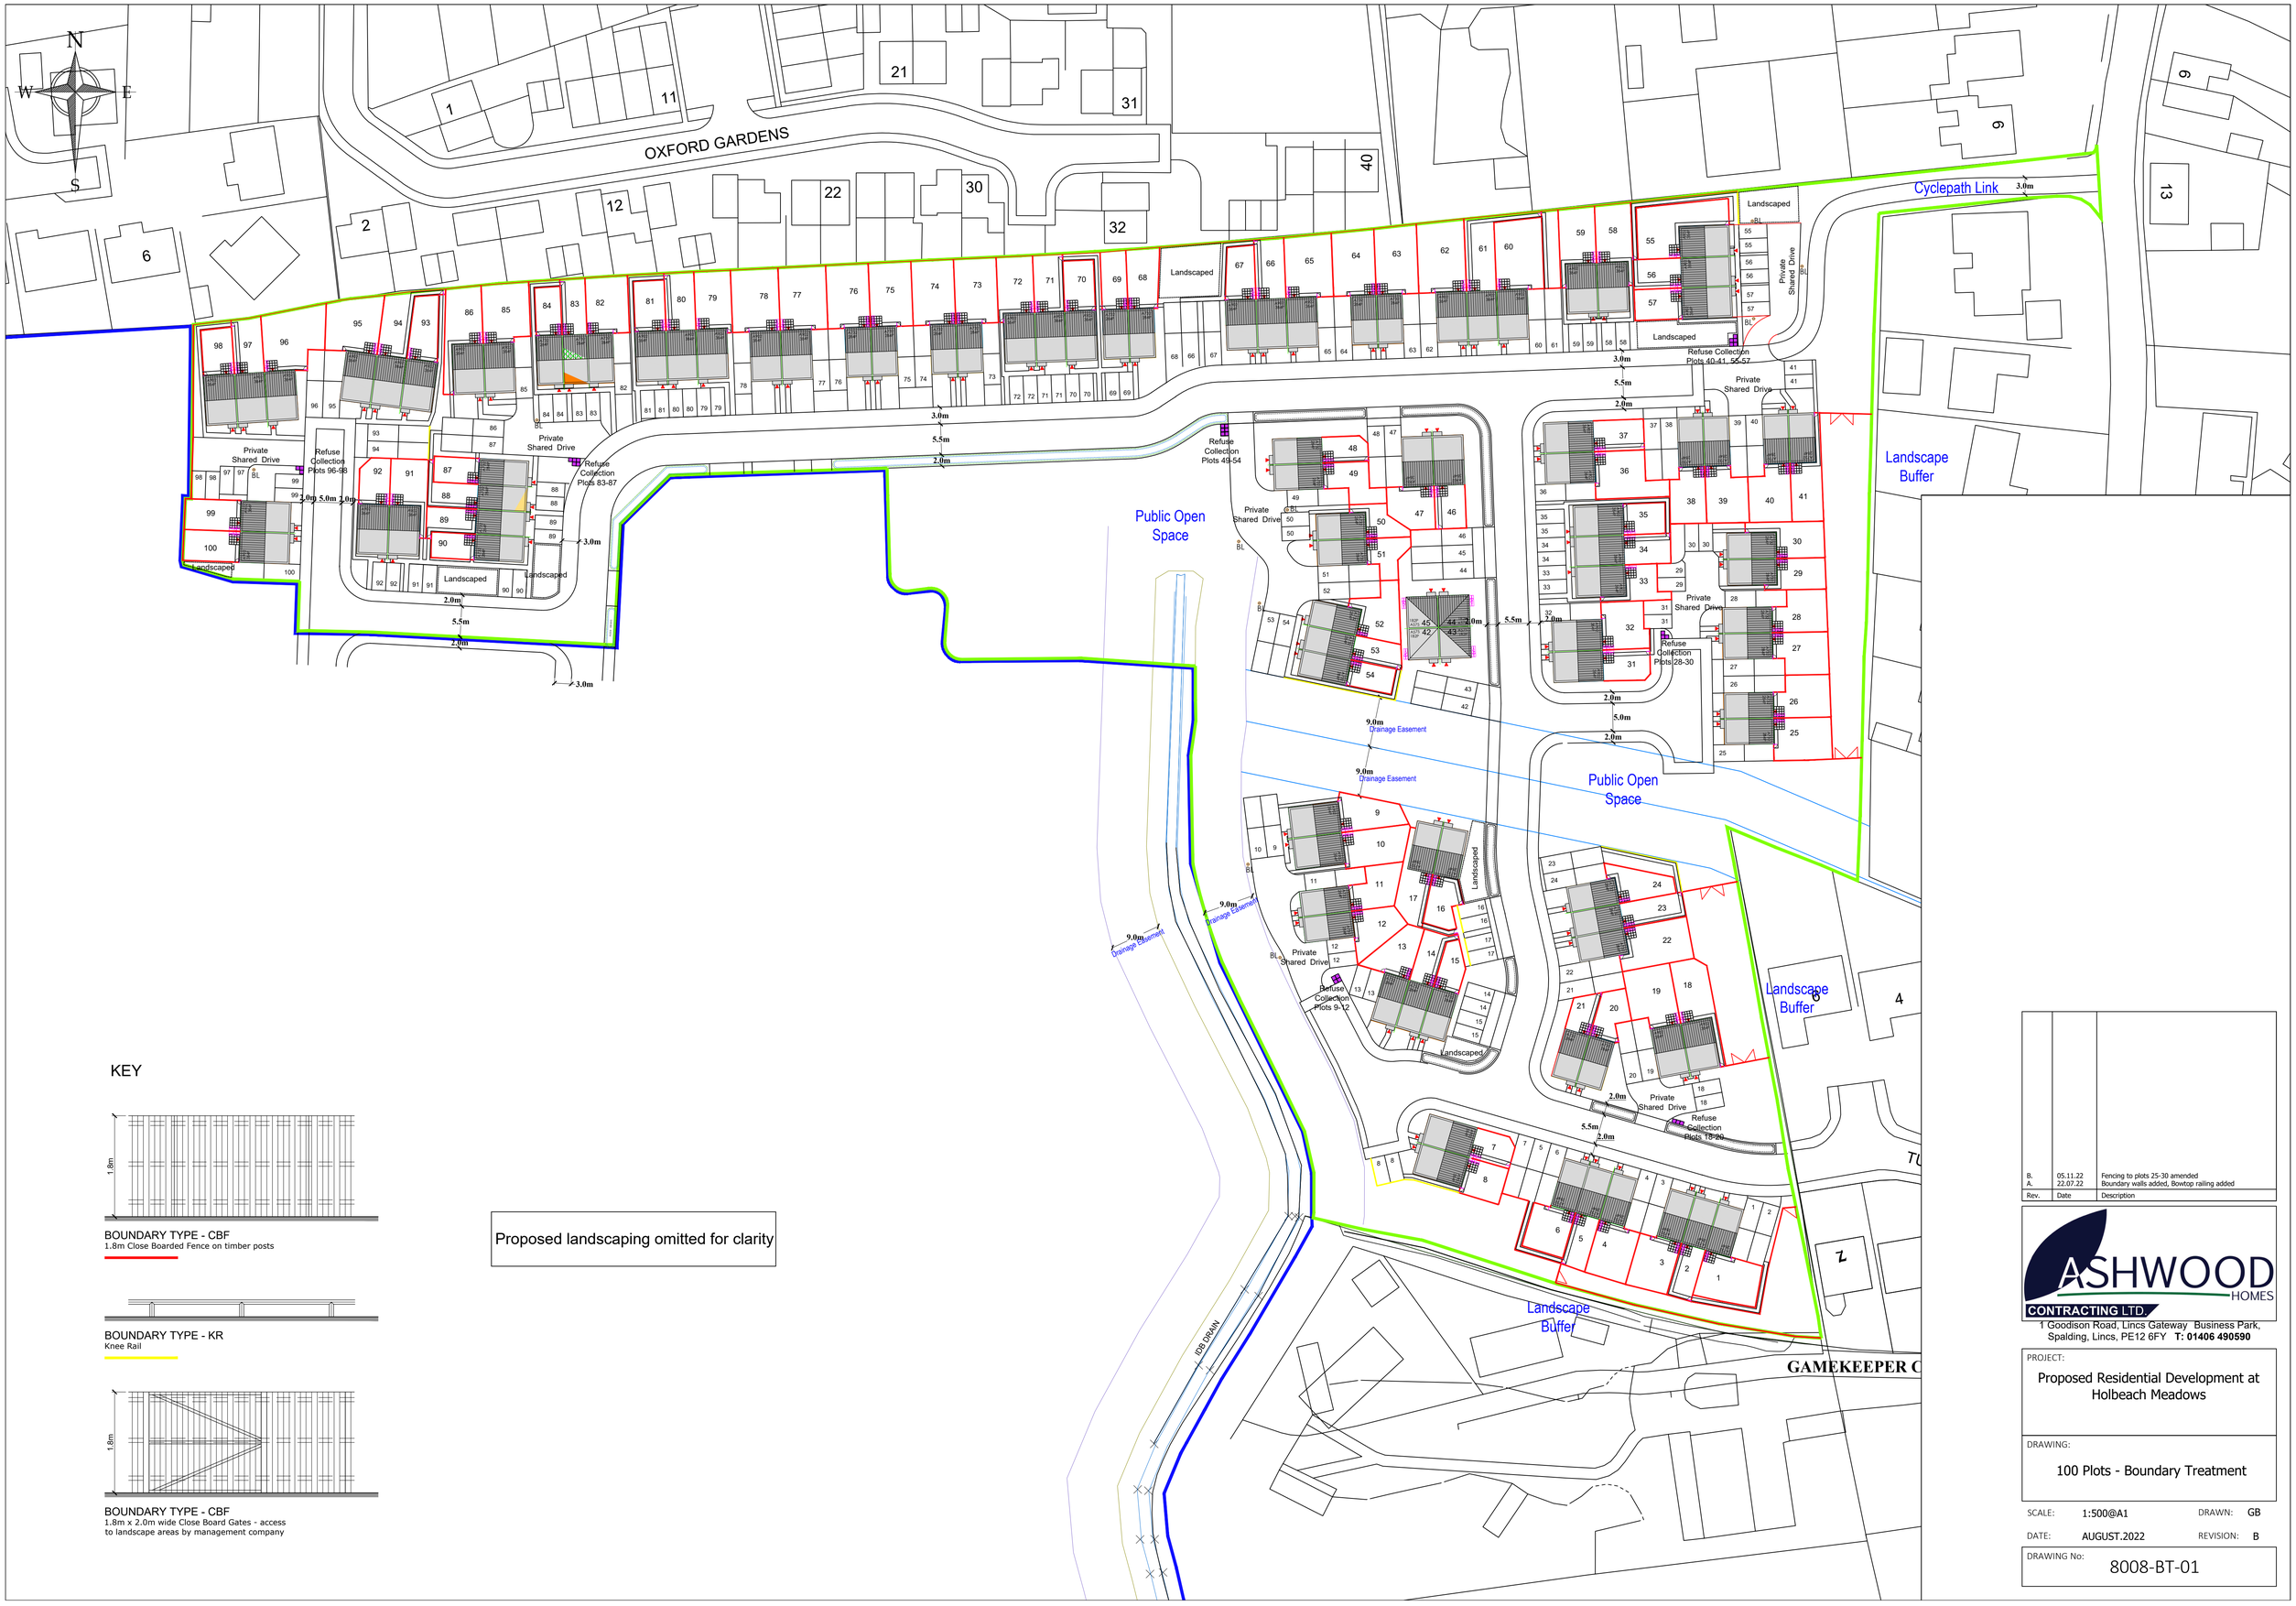


KEY

BOUNDARY TYPE - CBF
1.8m Close Boarded Fence on timber posts

BOUNDARY TYPE - KR
Knee Rail

BOUNDARY TYPE - CBF
1.8m x 2.0m wide Close Board Gates - access to landscape areas by management company

Proposed landscaping omitted for clarity

Rev.	Date	Description
B.	05.11.22	Fencing to plots 25-30 amended
A.	22.07.22	Boundary walls added, Bowtop railing added

ASHWOOD HOMES CONTRACTING LTD.
1 Goodison Road, Lincs Gateway Business Park,
Spalding, Lincs, PE12 6FY **T: 01406 490590**

PROJECT:
Proposed Residential Development at Holbeach Meadows

DRAWING:
100 Plots - Boundary Treatment

SCALE: 1:500@A1 DRAWN: GB

DATE: AUGUST.2022 REVISION: B

DRAWING No:
8008-BT-01