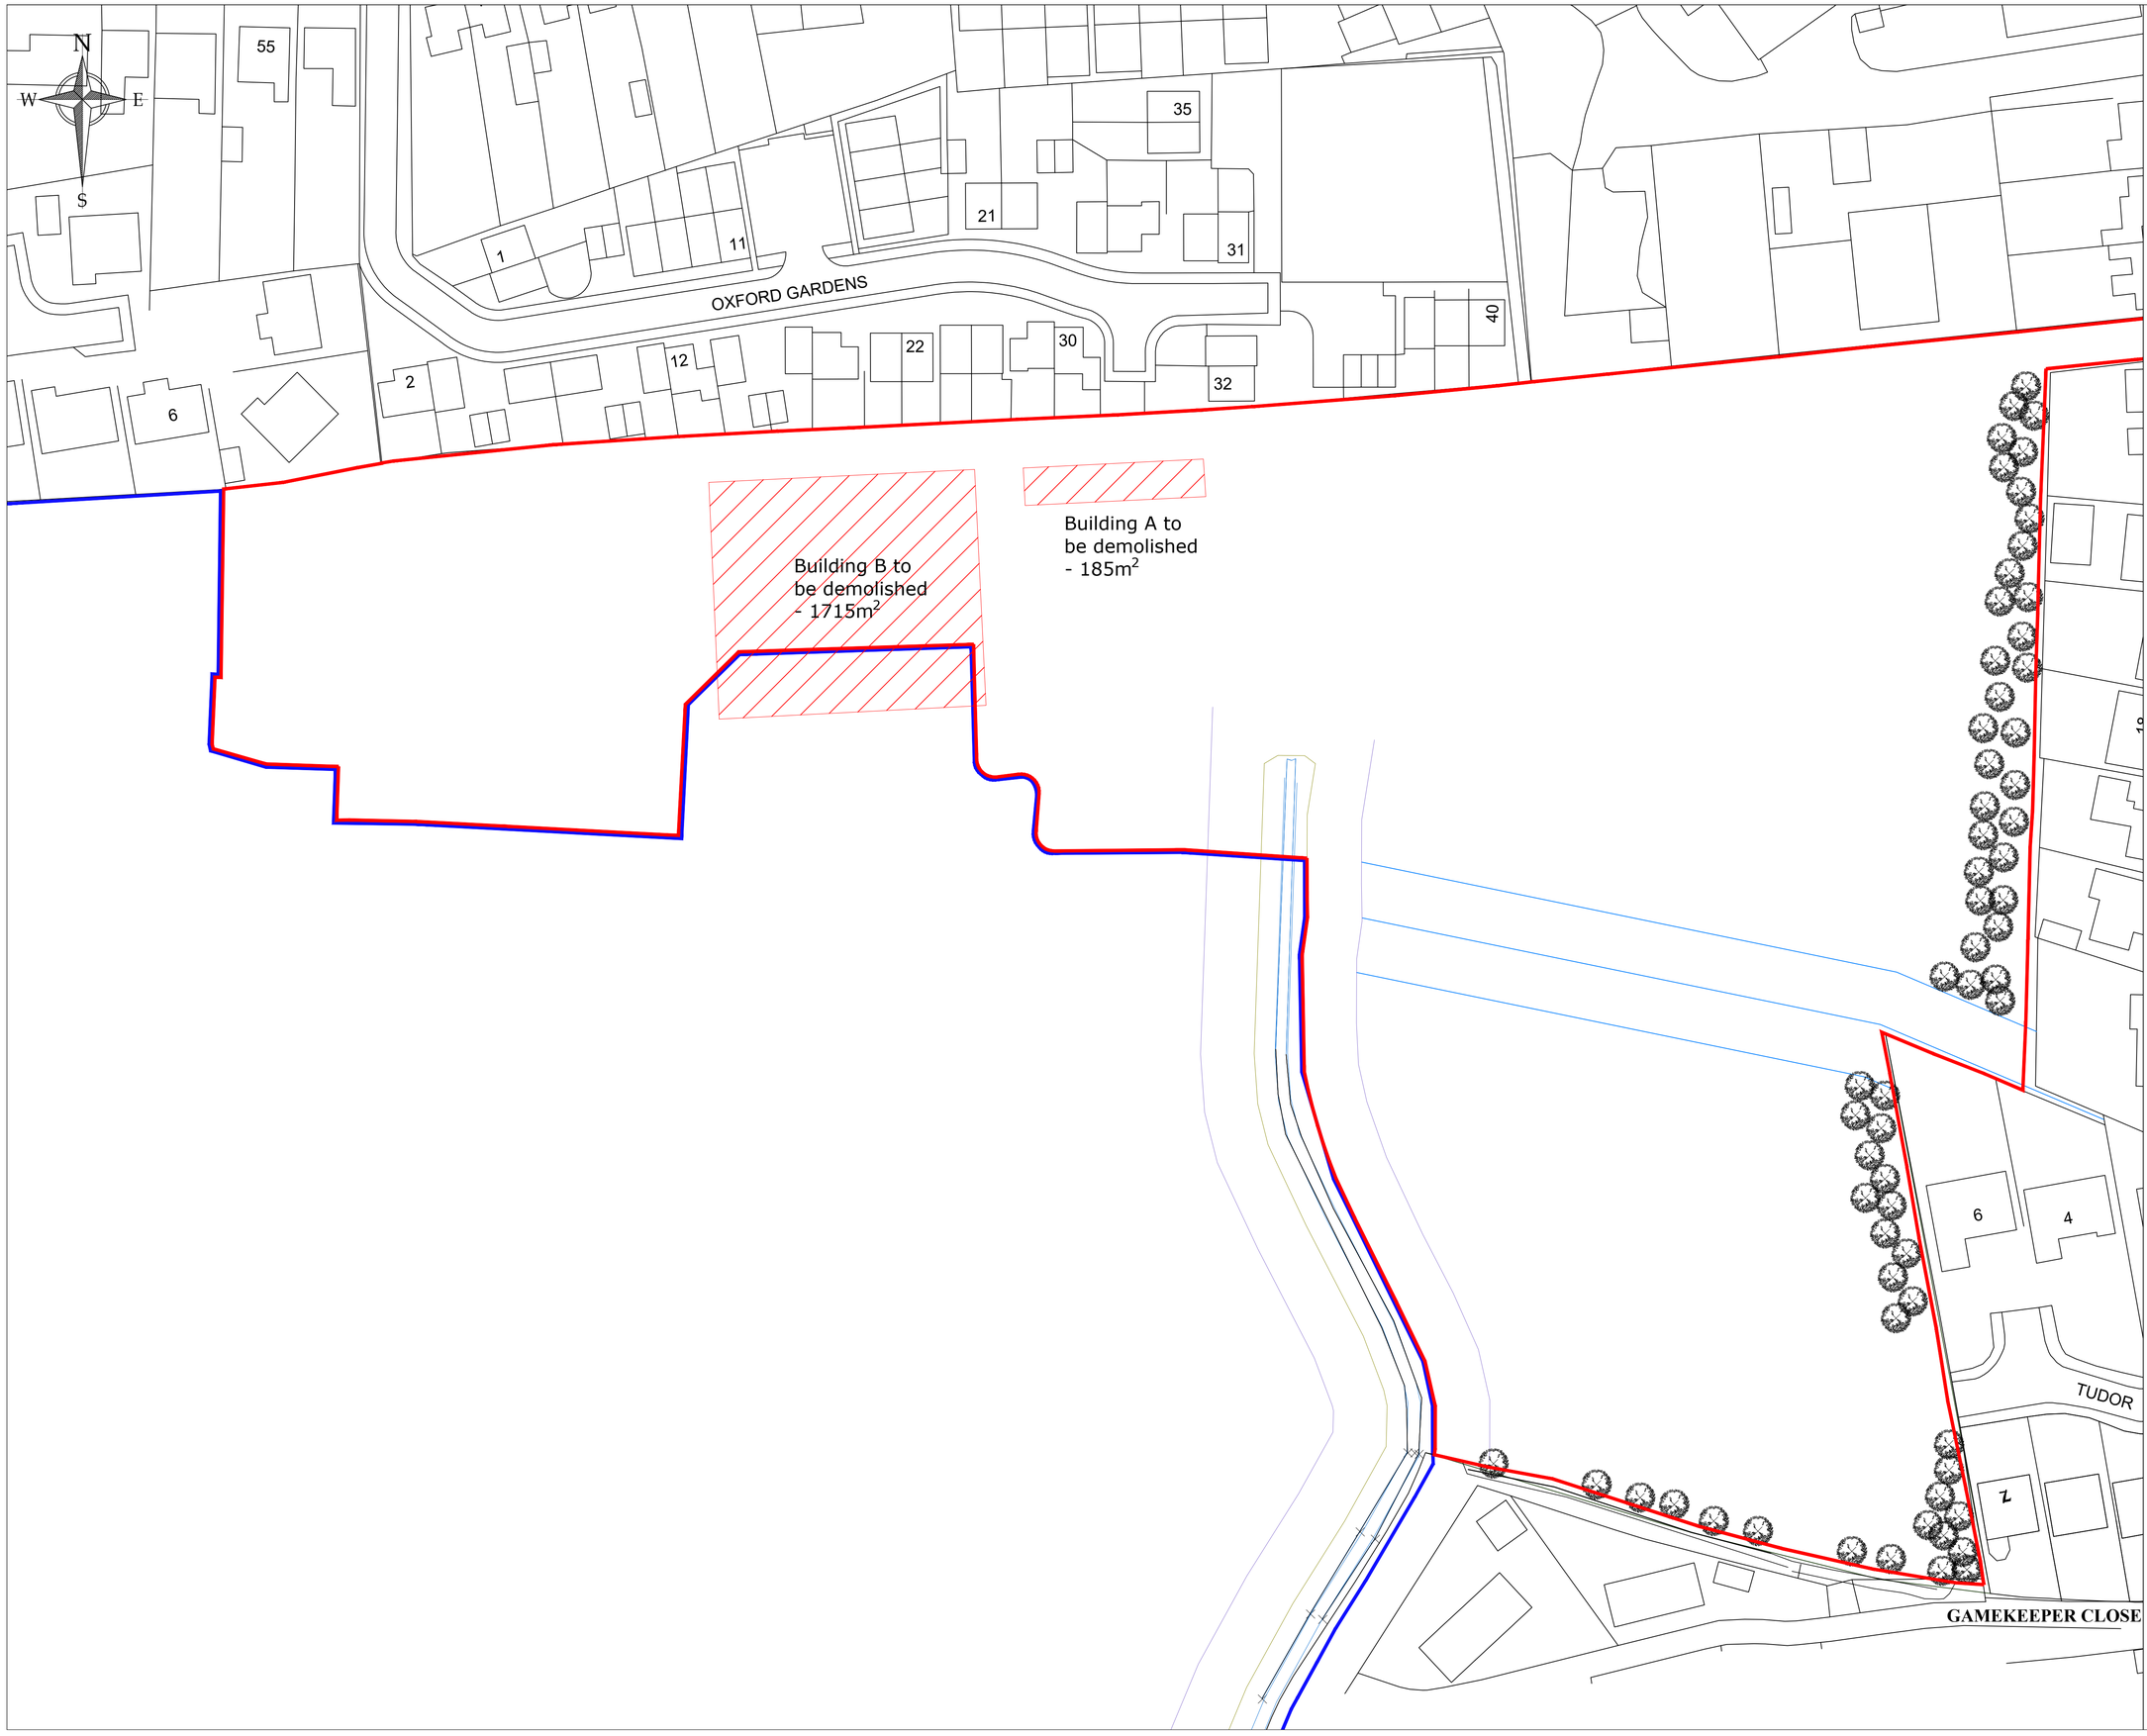


KEY

- Site Boundary
- Extent of Further Land in Applicant's Ownership
- Buildings to be demolished

Rev.	Date	Description
A.	23.08.22	Redline boundary amended

ASHWOOD HOMES CONTRACTING LTD.
1 Goodison Road, Lincs Gateway Business Park, Spalding, Lincs, PE12 6FY **T: 01406 490590**

PROJECT:
Proposed Residential Development at Holbeach Meadows

DRAWING:
100 Plots - Demolition Plan

SCALE: 1:500@A1 DRAWN: GB

DATE: AUGUST.2022 REVISION: A

DRAWING No: 8008-DP-01