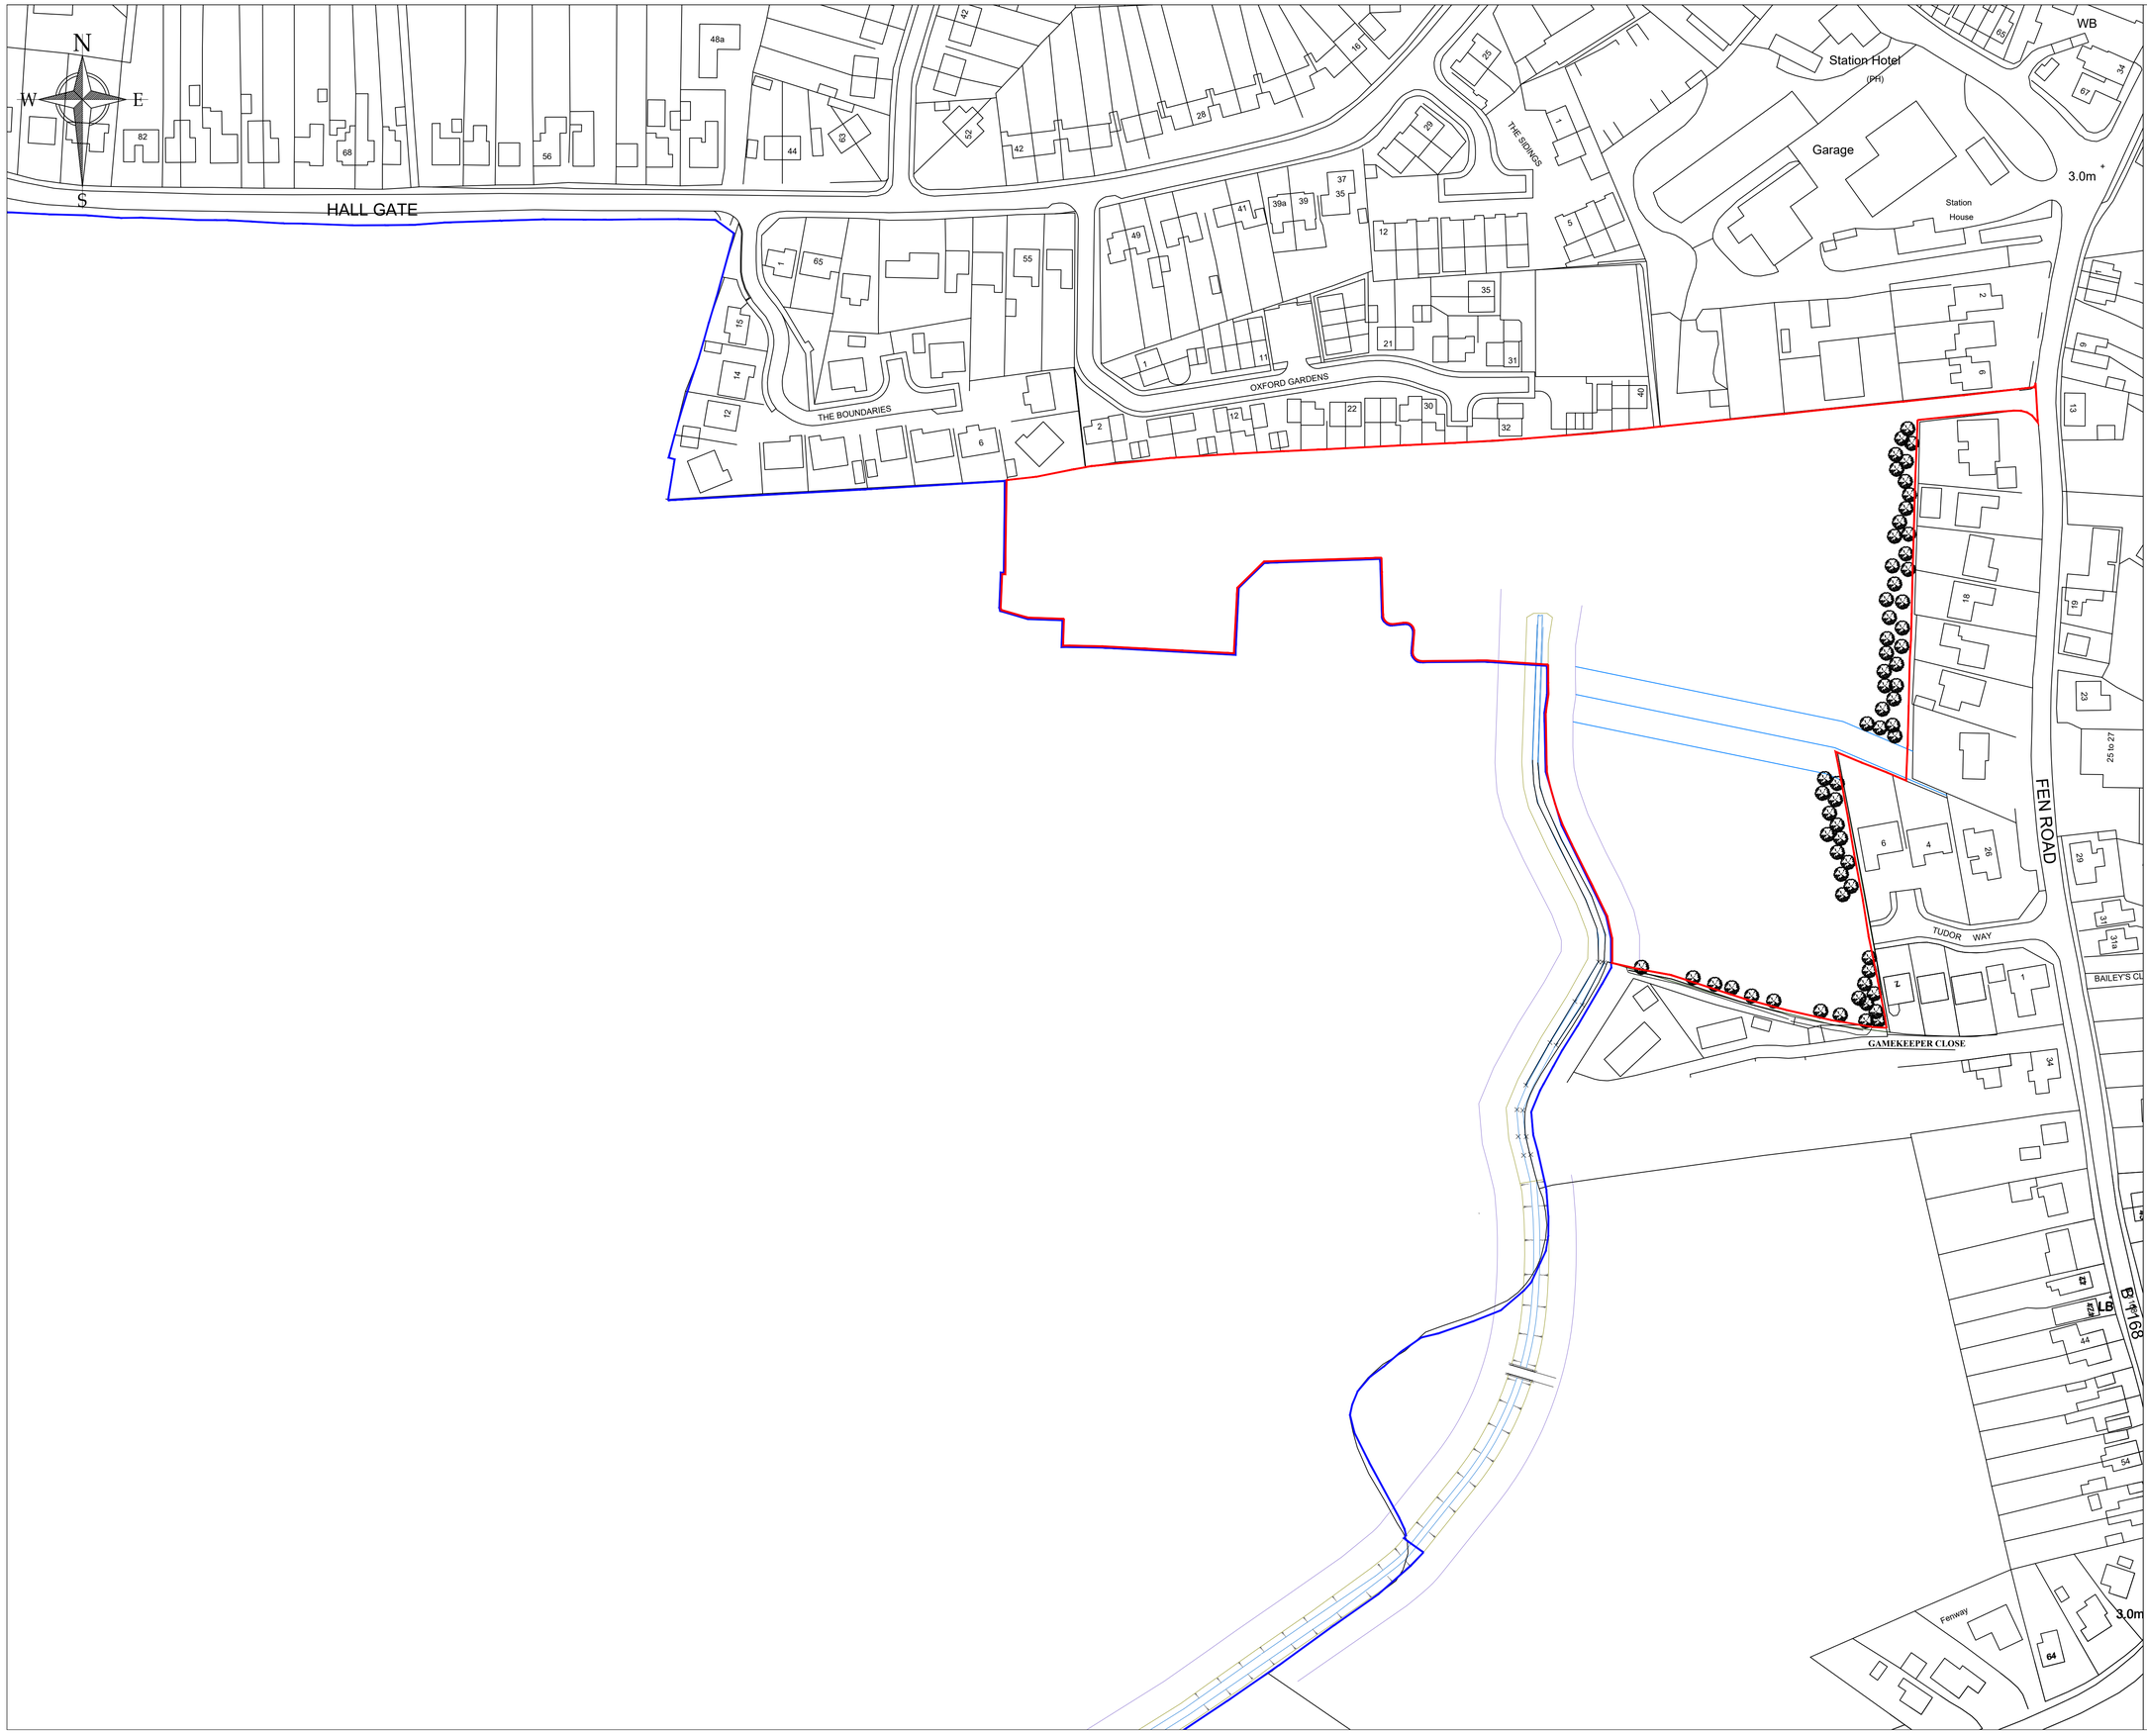


KEY

- Site Boundary
- Extent of Further Land in Applicant's Ownership

Rev.	Date	Description
A.	23.08.22	Redline boundary amended

ASHWOOD HOMES CONTRACTING LTD.
1 Goodison Road, Lincs Gateway Business Park,
Spalding, Lincs, PE12 6FY **T: 01406 490590**

PROJECT:

Proposed Residential Development at Holbeach Meadows

DRAWING:

100 Plots - Location Plan

SCALE: 1:1000@A1 DRAWN: GB

DATE: AUGUST.2022 REVISION: A

DRAWING No: 8008-LP-01