

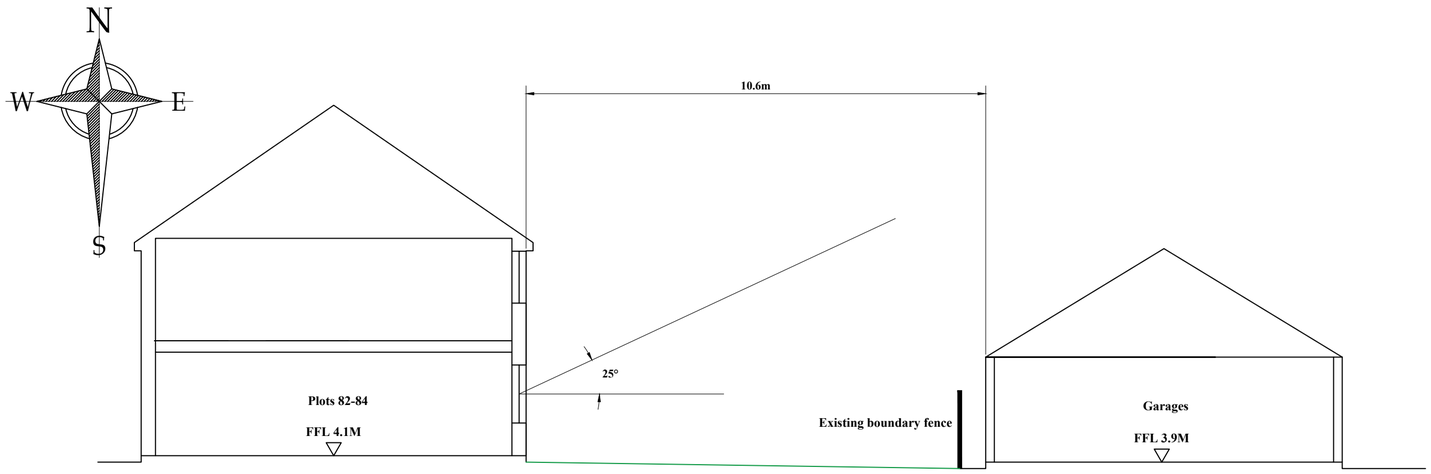



SECTION A-A
Scale 1:100

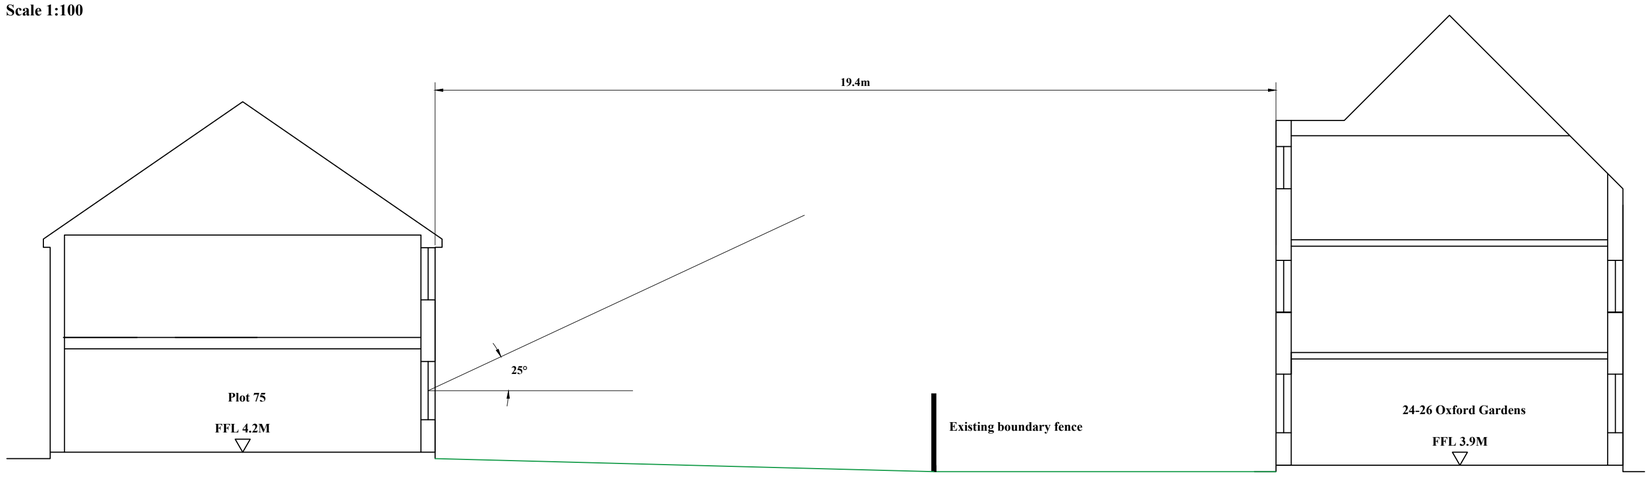

SECTION B-B
Scale 1:100

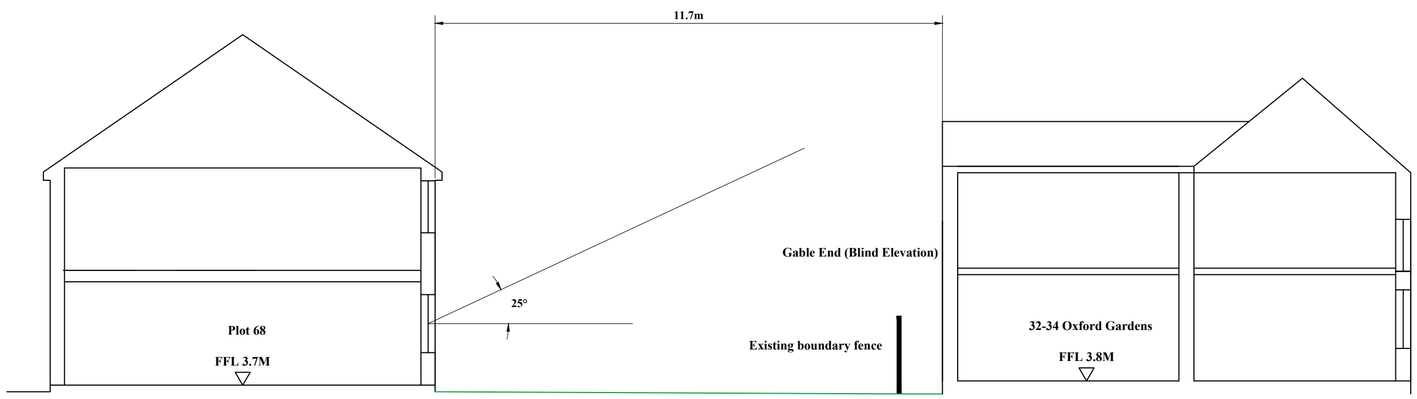

SECTION C-C
Scale 1:100

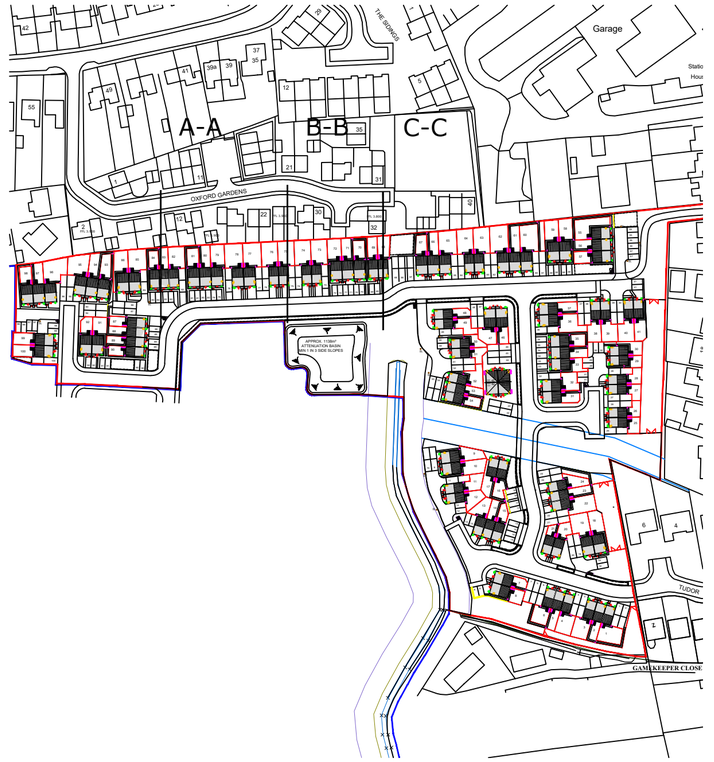

OVERALL PLAN
Scale 1:2000

Rev.	Date	Description

ASHWOOD HOMES CONTRACTING LTD.
1 Goodison Road, Lincs Gateway Business Park,
Spalding, Lincs, PE12 6FY **T: 01406 490590**

PROJECT:
Proposed Residential Development at Holbeach Meadows

DRAWING:
Site Sections

SCALE: 1:100@A2 DRAWN: GB

DATE: OCT.2022 REVISION: /

DRAWING No: 8008-SS-01