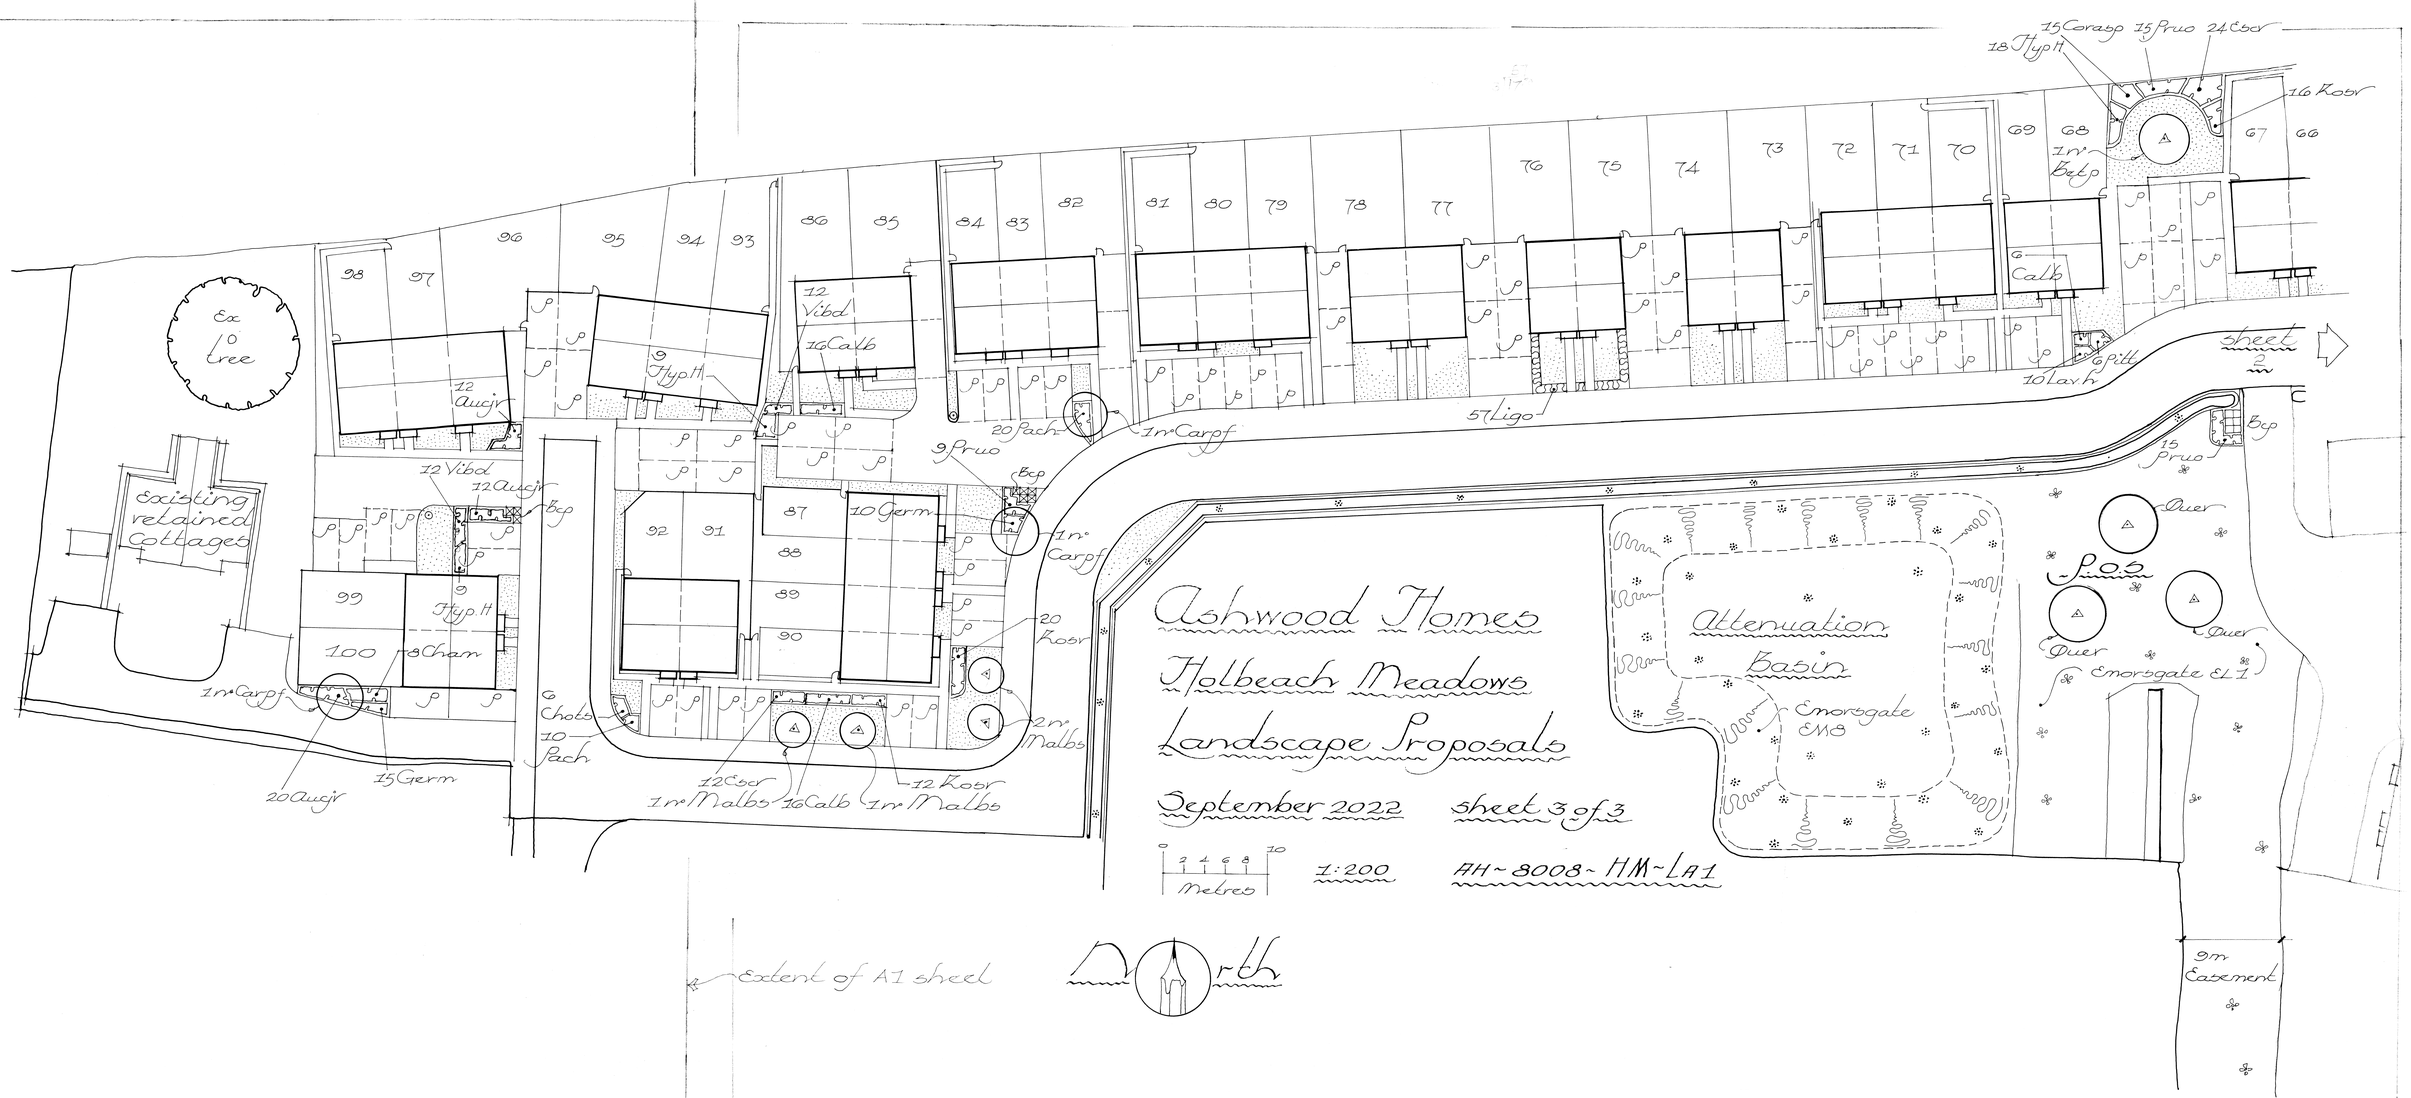


Ashwood Homes
Holbeach Meadows
Landscape Proposals

September 2022

sheet 3 of 3

0 1 2 4 6 8 10 Metres

1:200

AH~3008~HM~LA1