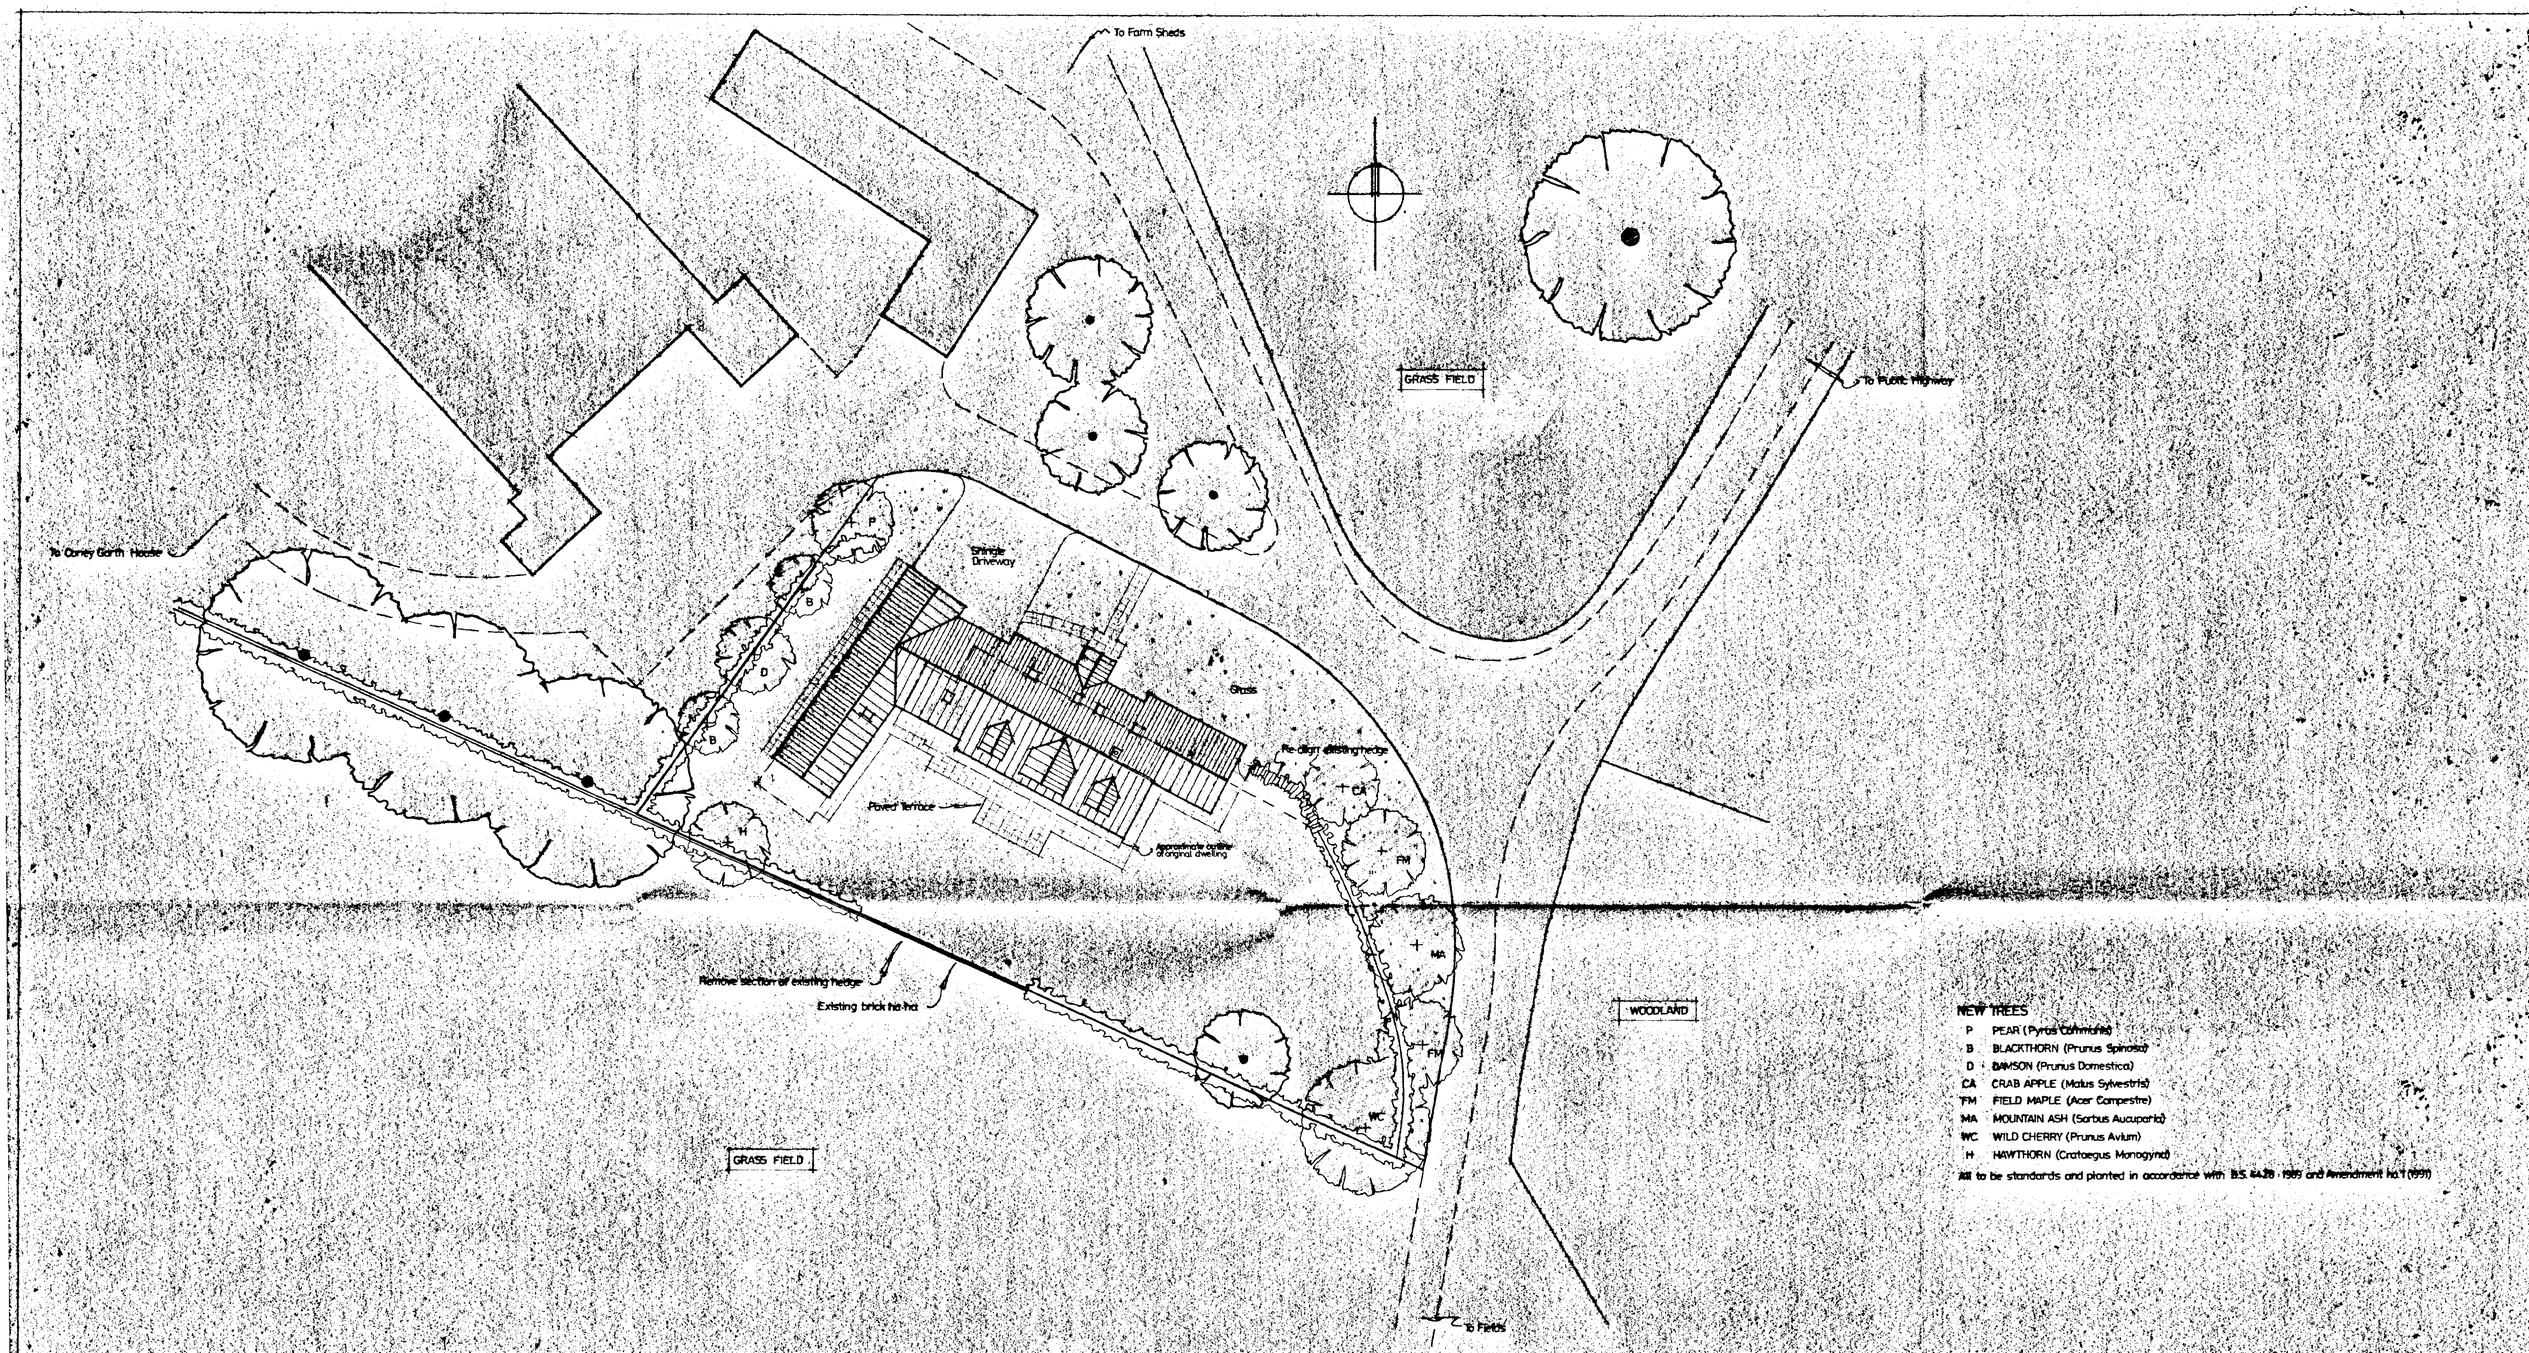

NEW TREES

- P PEAR (Pyrus Communis)
- B BLACKTHORN (Prunus Spinosa)
- D DAMSON (Prunus Domestica)
- CA CRAB APPLE (Malus Sylvestris)
- FM FIELD MAPLE (Acer Compestre)
- MA MOUNTAIN ASH (Sorbus Aucuparia)
- WC WILD CHERRY (Prunus Avium)
- H HAWTHORN (Crataegus Monogyna)

All to be standards and planted in accordance with B.S. 4428 : 1989 and Amendment No.1 (1991)

DETERMINED PLAN

SOUTH HOLLAND DC
HOUSING & PLANNING
26 AUG 1999
Ref: H846/99

"GARTHSIDE", HOLBEACH HURN — SITE PLAN

PROPOSED DWELLING FOR MICHAEL THOMPSON Esq.

ROGER WRIGHT architect

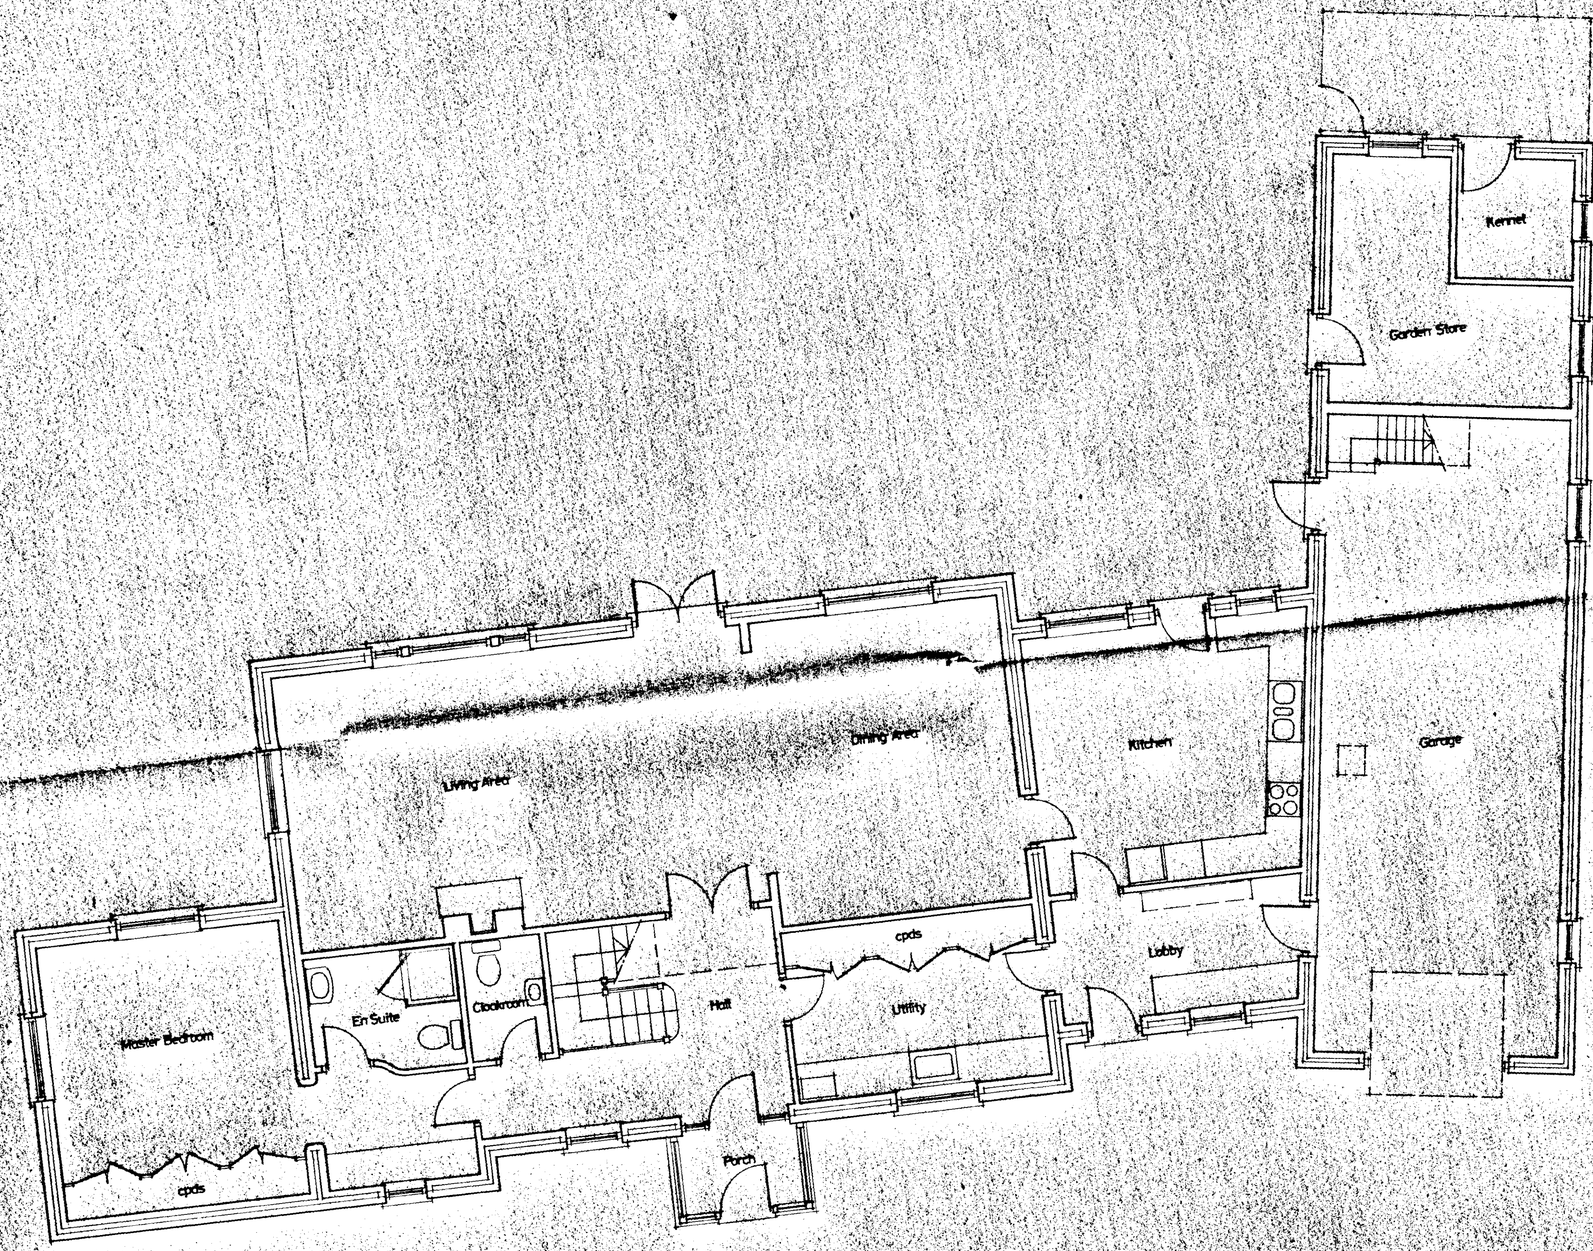

GROUND FLOOR PLAN

SOUTH HOLLAND DC
HOUSING & PLANNING
27
24 AUG 1999
Ref:

DETERMINED
PLAN

"GARTHSIDE", HOLBEACH HURN — GROUND FLOOR PLAN

PROPOSED DWELLING FOR MICHAEL THOMPSON Esq

MA 01 — ROGER WRIGHT

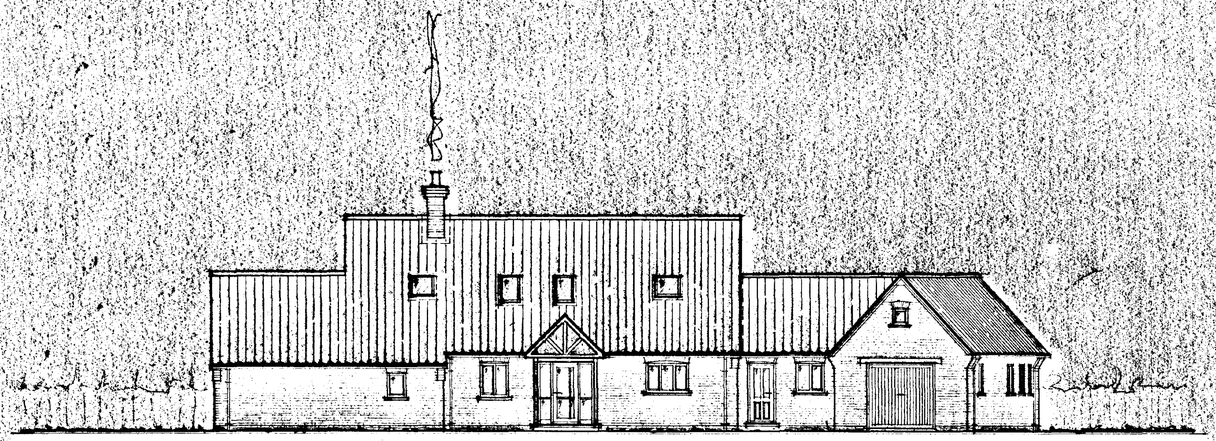

FRONT ELEVATION NORTH-EAST

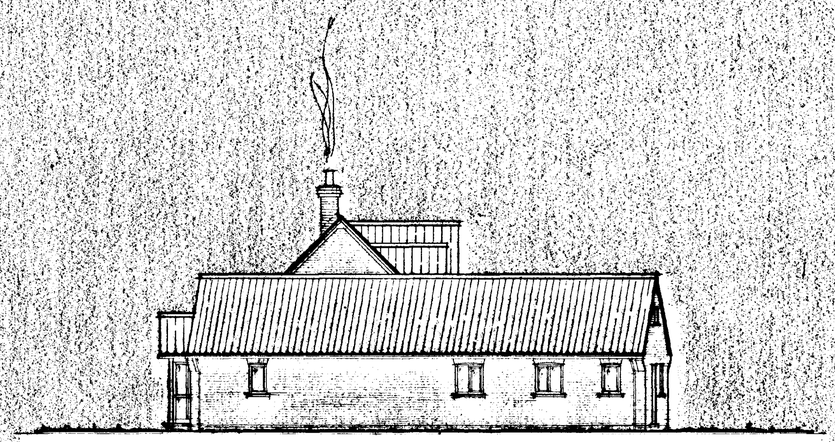

END ELEVATION NORTH-WEST

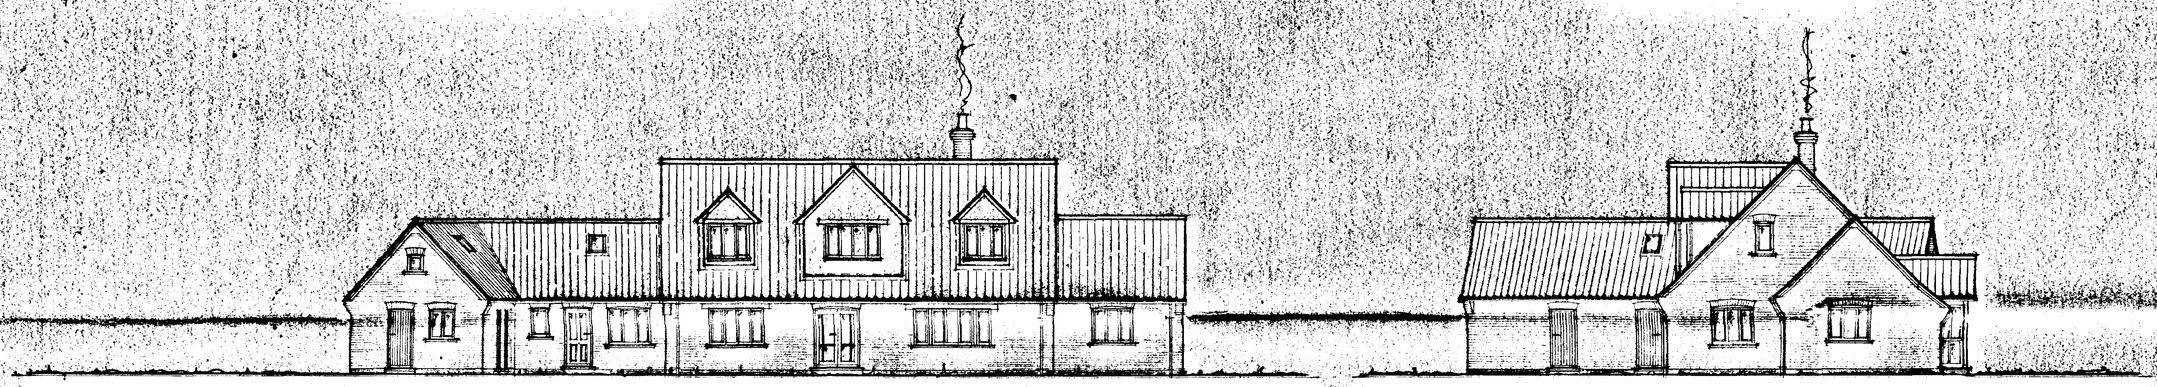

REAR ELEVATION SOUTH-WEST

END ELEVATION SOUTH-EAST

BRICKS - IBSTOCK BRADGATE REGAL
ROOF TILES - SANDTOFT CLAY PANTILES - MIXED RUSSET
JOINERY TO BE WHITE FACTORY FINISHED TIMBER
SOME EXPOSED OAK LINTELS AS SHOWN
RENDERED DORMERS

SOUTH HOLLAND DC
HOUSING & PLANNING
25 AUG 1999
Ref S/0546/99

DETERMINED
PLAN

'GARTHSIDE', HOLBEACH HURN ELEVATIONS
PROPOSED DWELLING FOR MICHAEL THOMPSON Esq.
MA 03 B JUNE '99 1:100 ROGER WRIGHT architect

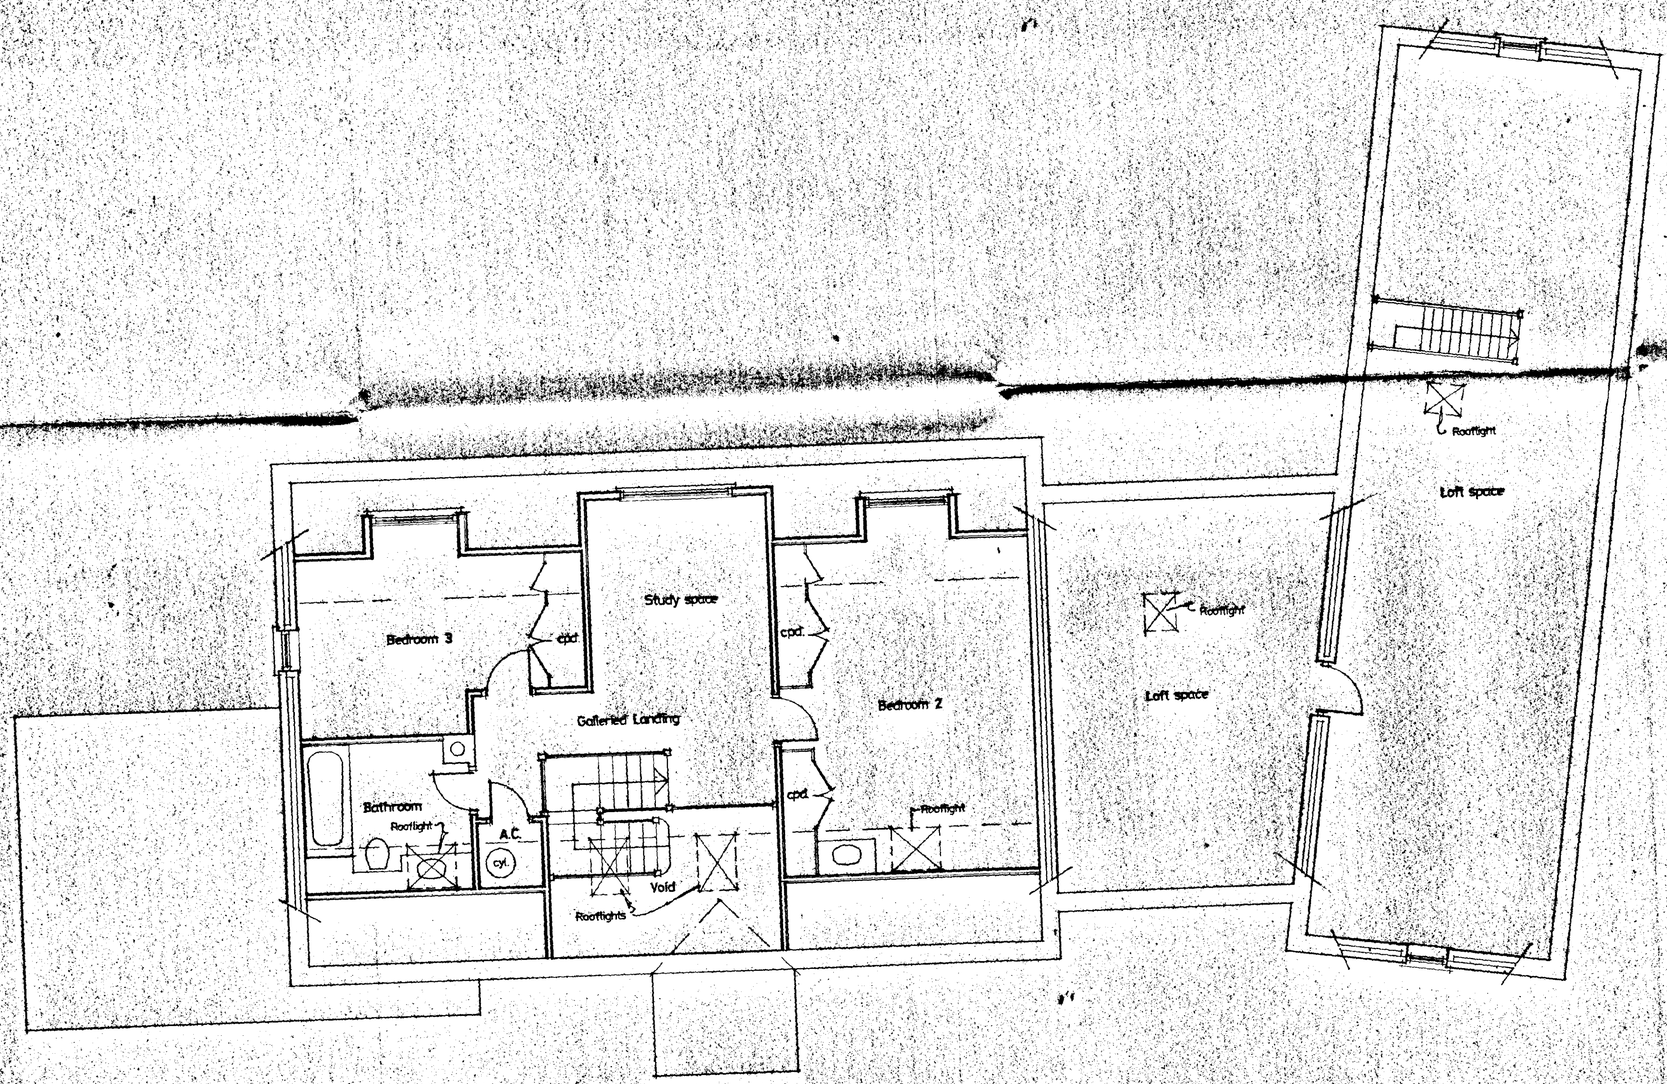

FIRST FLOOR PLAN

SOUTH HOLLAND DC
HOUSING & PLANNING
25 AUG 1999
Ref: H546/99

DETERMINED
PLAN

'GARTHSIDE', HOLBEACH HURN — FIRST FLOOR PLAN

PROPOSED DWELLING FOR MICHAEL THOMPSON Esq.