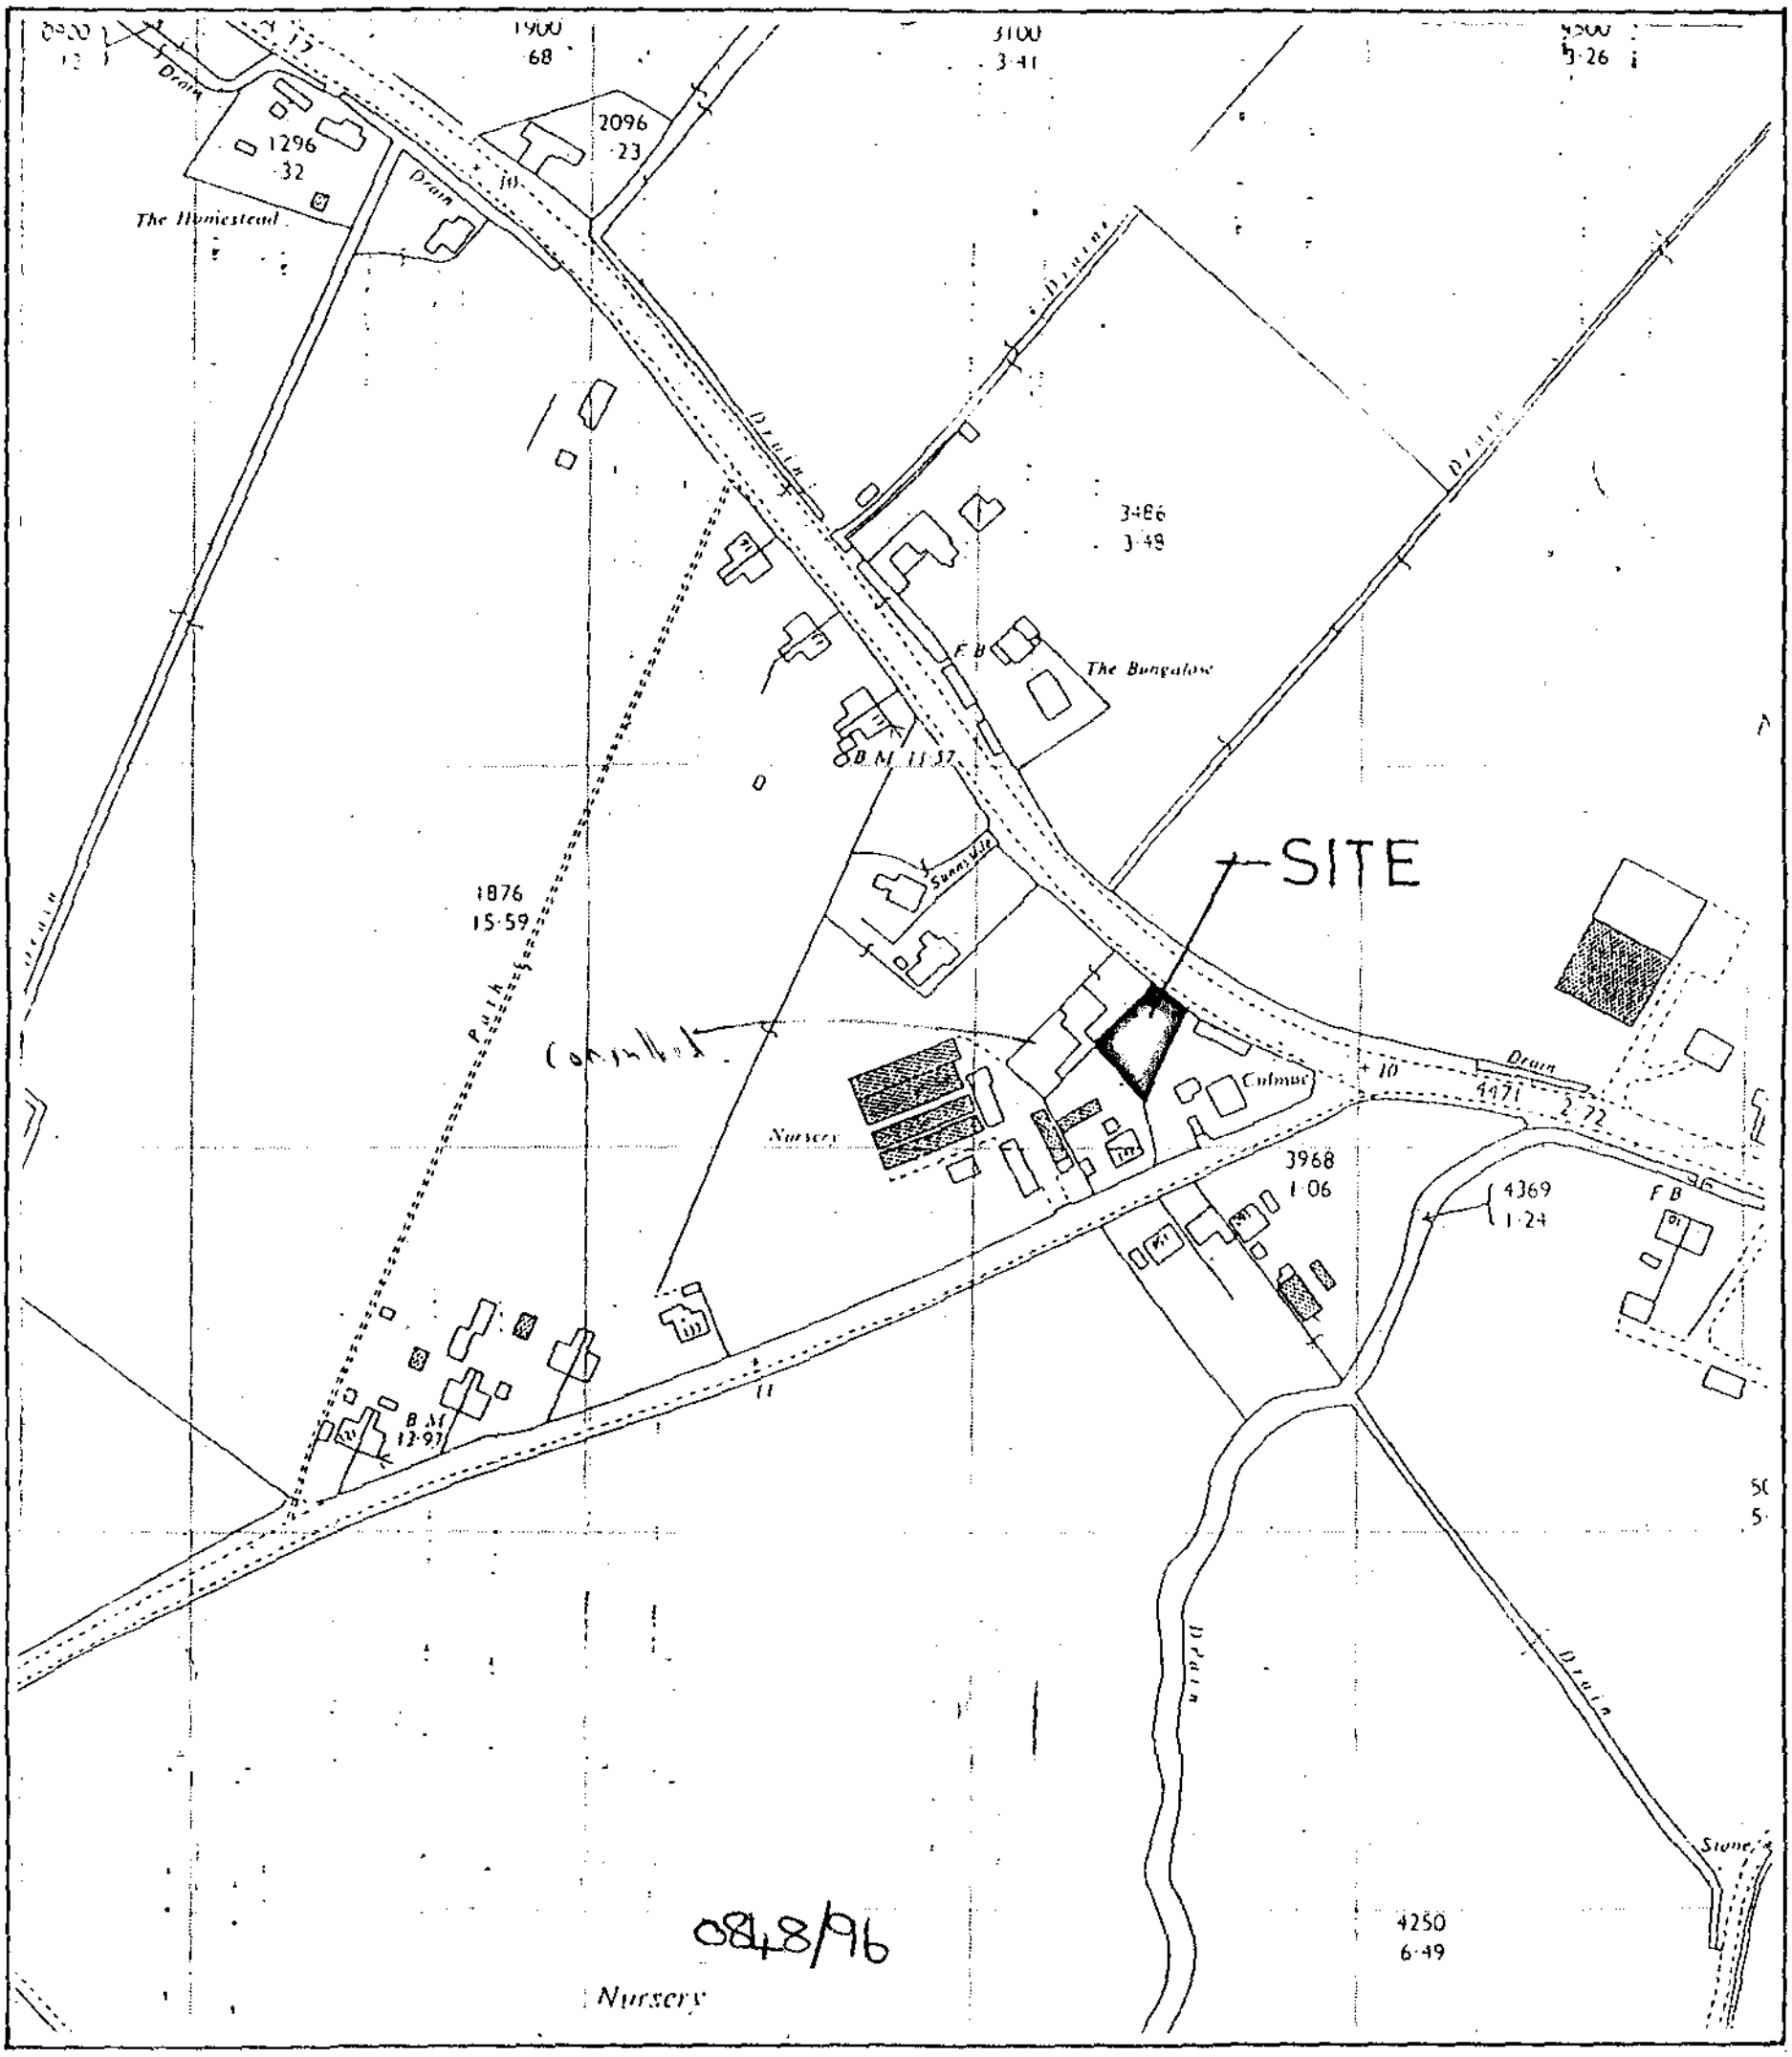


LOCATION PLAN.

SCALE: 1/2500.

DETERMINED PLAN