
LANDSCAPING DETAILS TO REPLACEMENT BUNGALOW AND GARAGE AT 160 BATTLE FIELDS LANE HOLBEACH DENE HOMES LTD.

YOUR REF: H09/0089/00

DETERMINED PLAN

SOUTH HOLLAND DC
HOUSING & PLANNING
05 JUL 2000
Ref: 0851/00

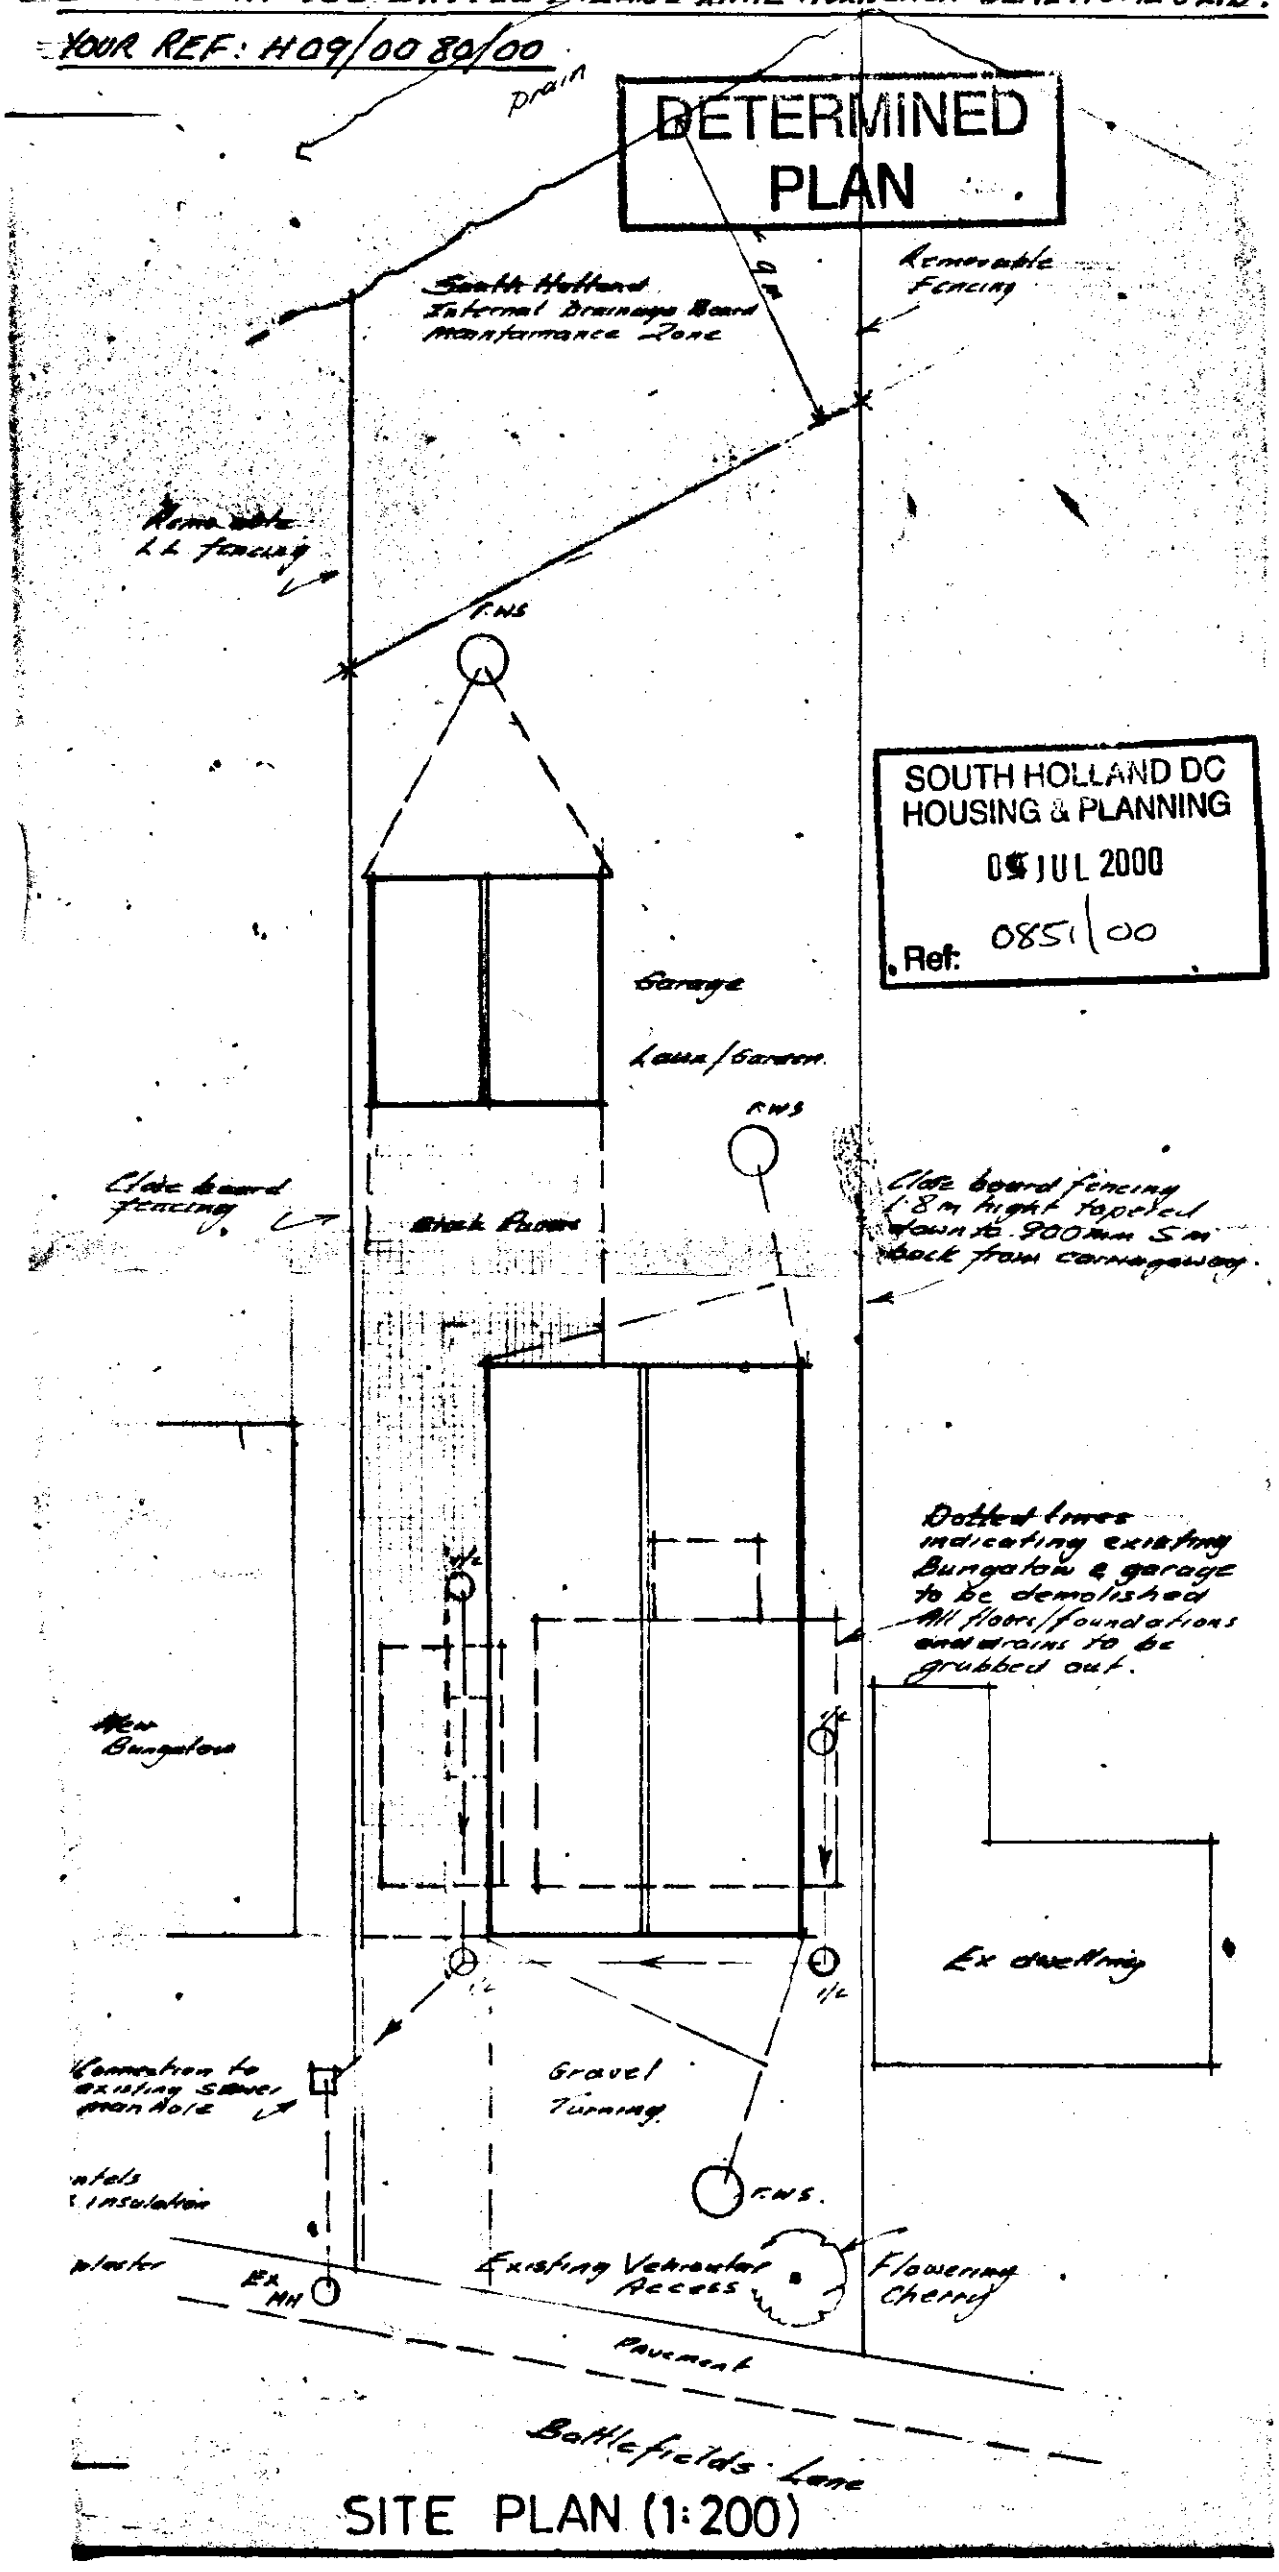

SITE PLAN (1:200)