NOTICE PLAN


LINCOLNSHIRE : SOUTH HOLLAND

N

ORDNANCE SURVEY MAP REFERENCE: TF3627NW SCALE 1:1250 Enlarged from 1/2500

©CROWN COPYRIGHT. Produced by HMLR. Further reproduction in whole or in part is prohibited without the prior written permission of Ordnance Survey. Licence Number GD 272728.

This is the plan referred to in the accompanying Letter dated 30/07/2001 Title No. LL200506

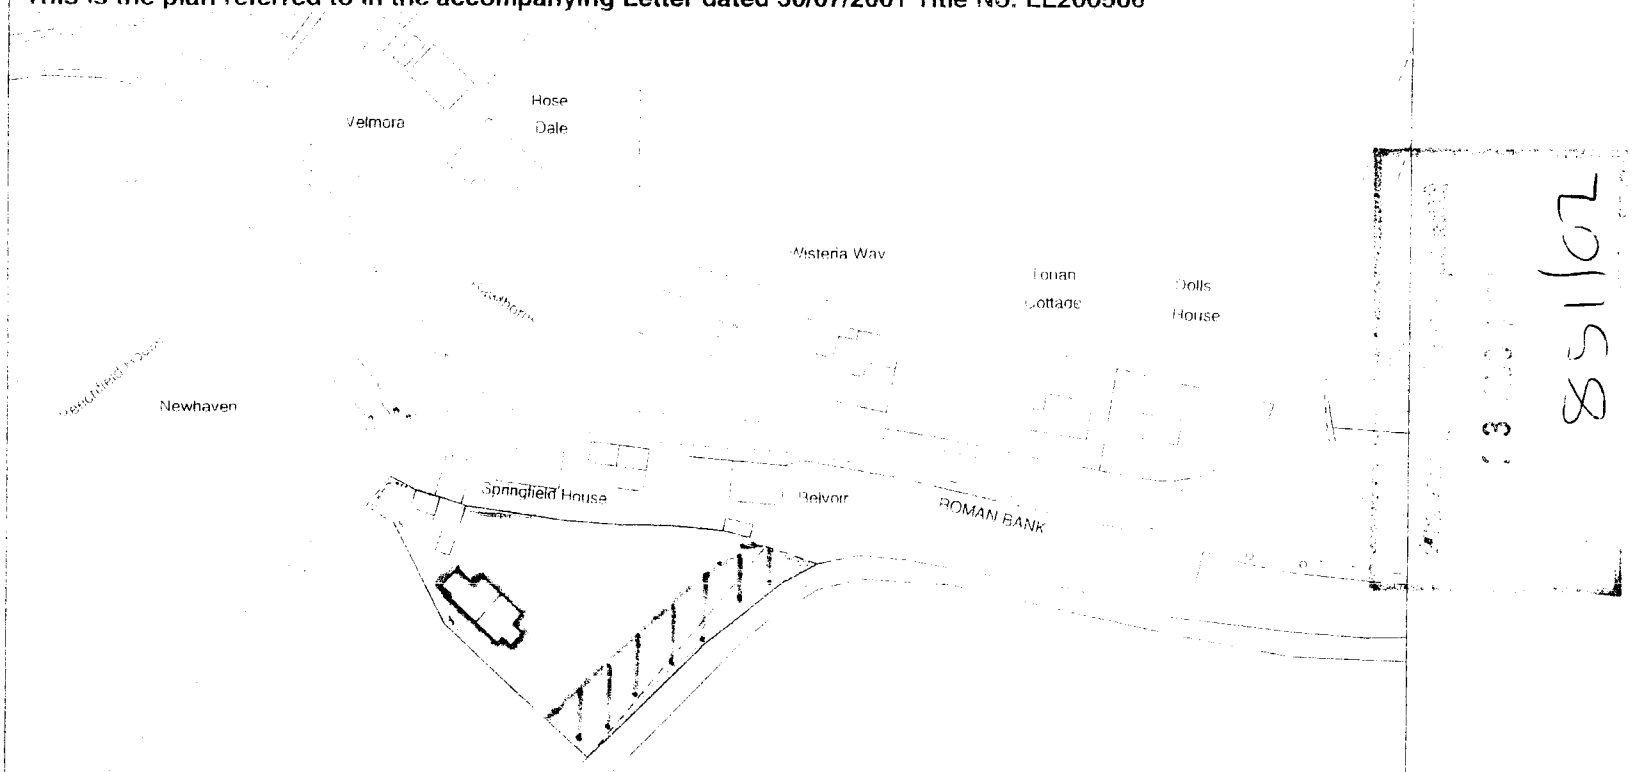

851167

Colling

HIGH STREET, LONG SUTTON
SOUTH LINCS PE12 9[illegible]
Tel: HOLBEACH (01406) [illegible]

Reproduced by Permission
For Identification Only