
N

0m 25m 50m

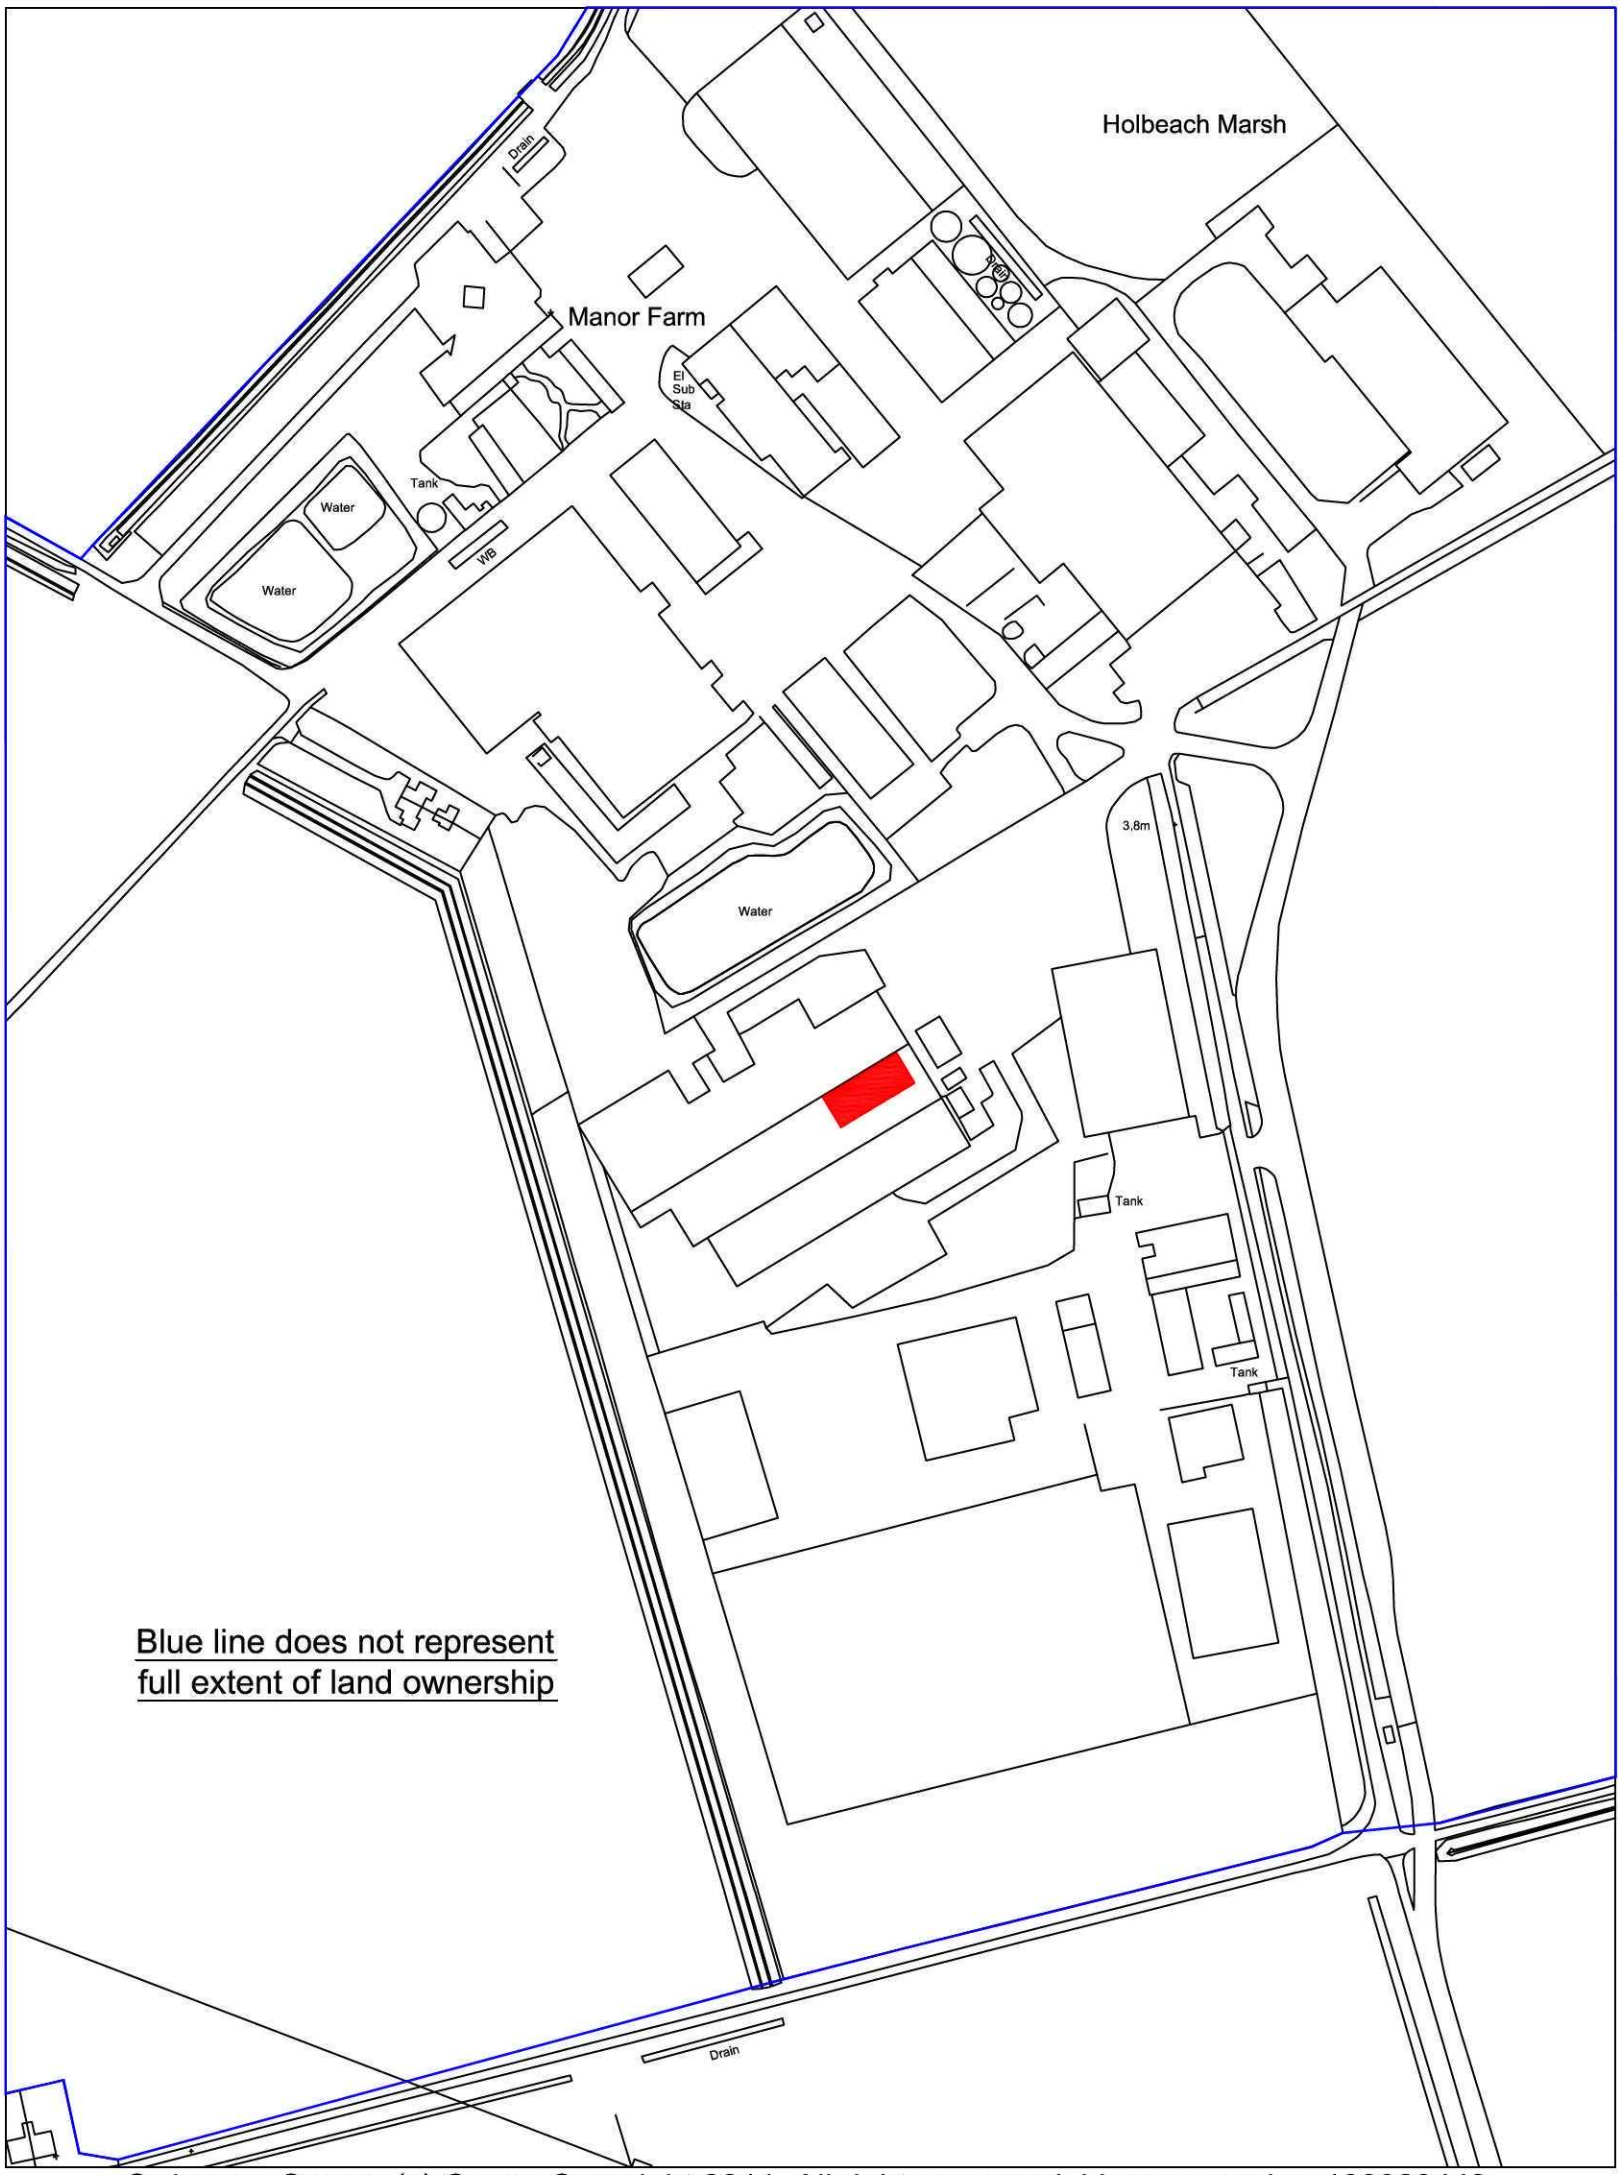

Blue line does not represent full extent of land ownership

Ordnance Survey (c) Crown Copyright 2011. All rights reserved. Licence number 100020449

RenEnergy Design Supply Install

Norwich
RenEnergy Headquarters,
Woodbastwick Road,
Blofield Heath, Norwich,
NR13 4RR
Tel: 0845 2252727

Hampshire
Unit 18, Buriton
Business Park
Mapledurham Lane,
Weston, Petersfield,
Hampshire,
GU32 3NJ
Tel: 0845 2252727

Tel: 0845 225 2727

www.renenergy.co.uk
email:
tbridge@renenergy.co.uk

Project No.	4136	Drawing No.	4136-01
Page:	1	Client:	A H Worth (Farms)
Revision:	V1	Site:	Fleet Estate Office, Manor Farm, Holbeach Hurn, Holbeach, Spalding, PE12 8LR
Date:	24-10-2011	Drawing Description:	Location Plan
Scale:	1:2500@ A3		
Drawn by:	KF	Checked by:	KN

Copyright @ Renenergy LTD