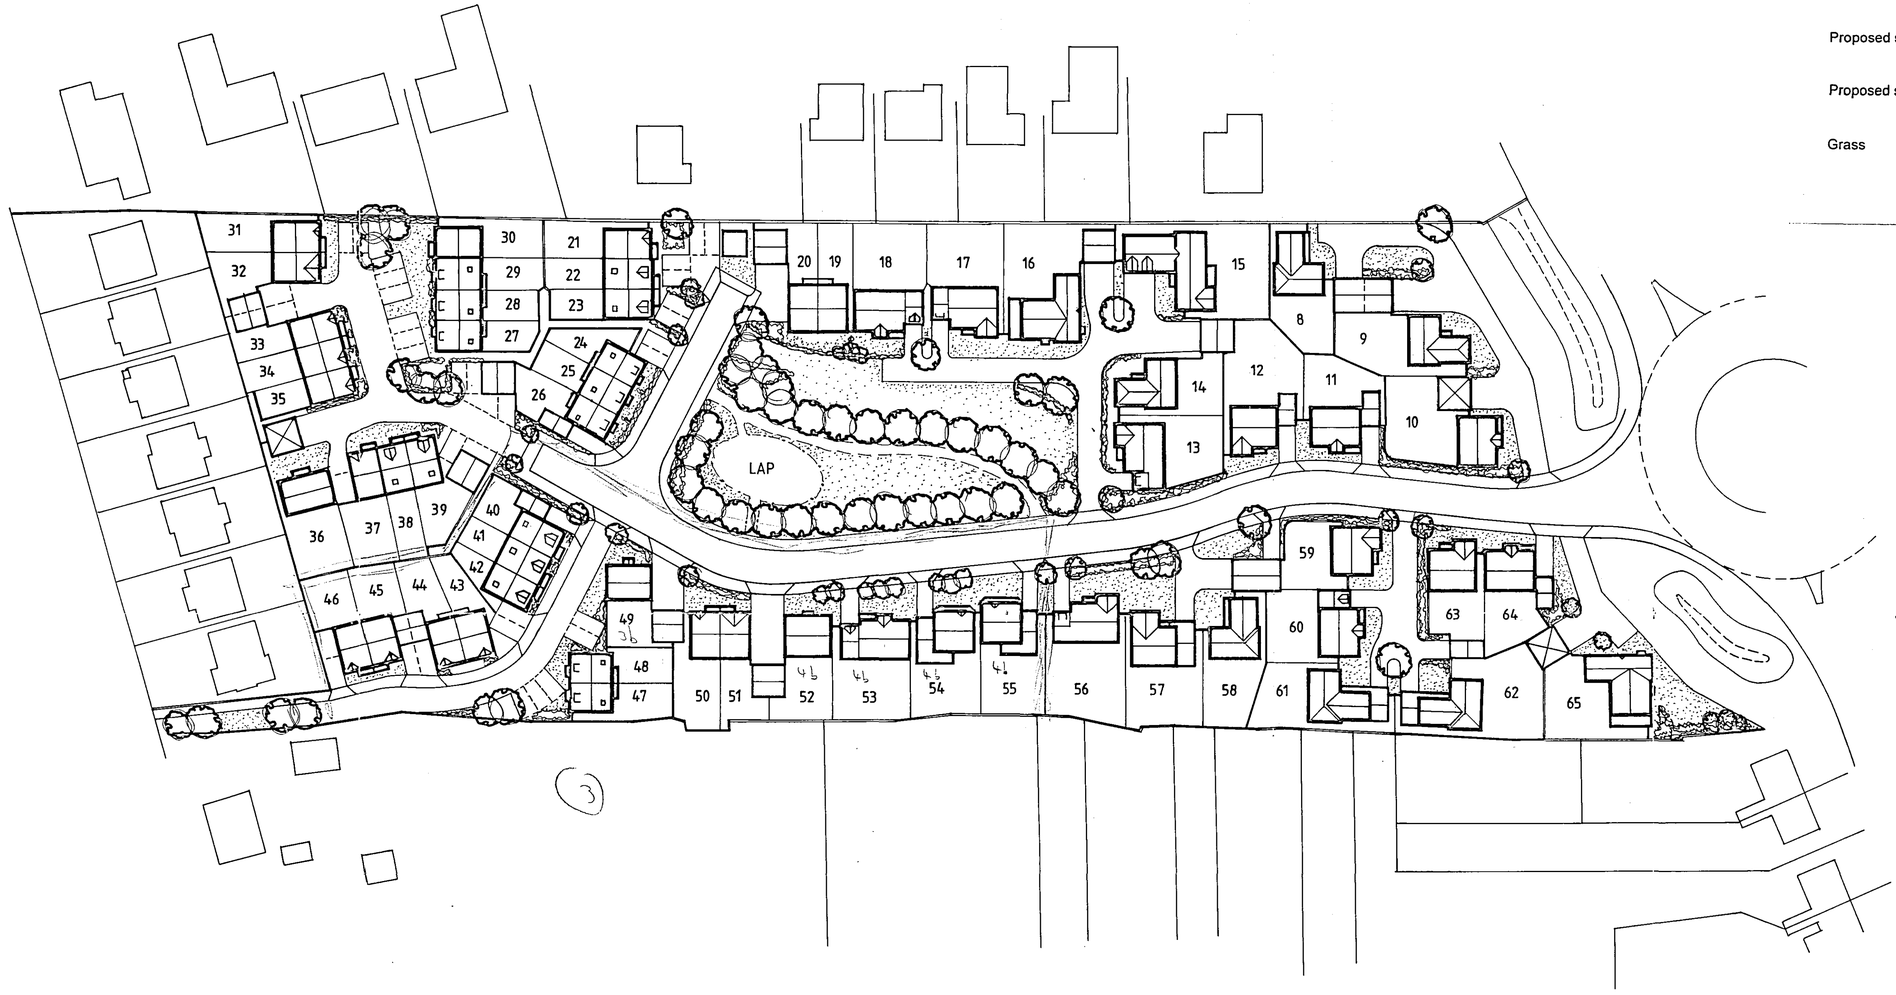


Key

- Proposed tree
- Proposed specimen shrub
- Proposed shrub planting
- Grass

SHDC
Planning & Development
24 JUN 2004
Ref: 0852/04
PLAN

Rev.	By	Notes	Date
A	KTC	MINOR AMENDMENTS TO CLIENTS REQUIREMENTS	22.6.04

THE ROBERT DOUGHTY CONSULTANCY LIMITED
TOWN AND COUNTRY PLANNING-LANDSCAPE ARCHITECTURE
32 High Street, Helpringham, Sleaford, Lincolnshire, NG34 0RA
Tel: (01529) 421846 Fax: (01529) 421358
Website: www.rdc-landplan.demon.co.uk
E mail: admin@rdc-landplan.demon.co.uk

Client: ALLISON HOMES EAST MIDLANDS

Project: SPALDING ROAD HOLBEACH

Drawing title: INDICATIVE LANDSCAPE

Job No.	Drawing No.	Rev.	Drawn
520/96	102	A	GJ
Scale 1:500		Date 14/06/04	Checked

DO NOT SCALE from this drawing. All measurements should be checked against on site conditions and any discrepancies should be brought to the attention of the Robert Doughty Consultancy.