

All Dimensions and Levels to be verified on site.
Only Figured Dimensions to be used.
Do not scale this drawing.
Any discrepancies to be notified to the originator of this drawing immediately.
If in doubt, ask.
Copyright is reserved by them and the drawing is issued on the condition that it is not copied, reproduced, retained, or disclosed to any unauthorised person, either wholly or in part without consent.

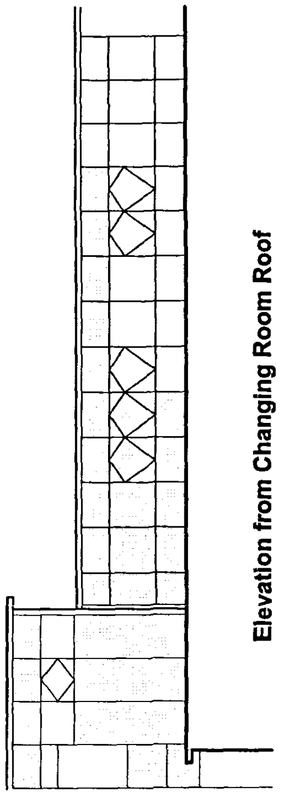

Elevation from Changing Room Roof

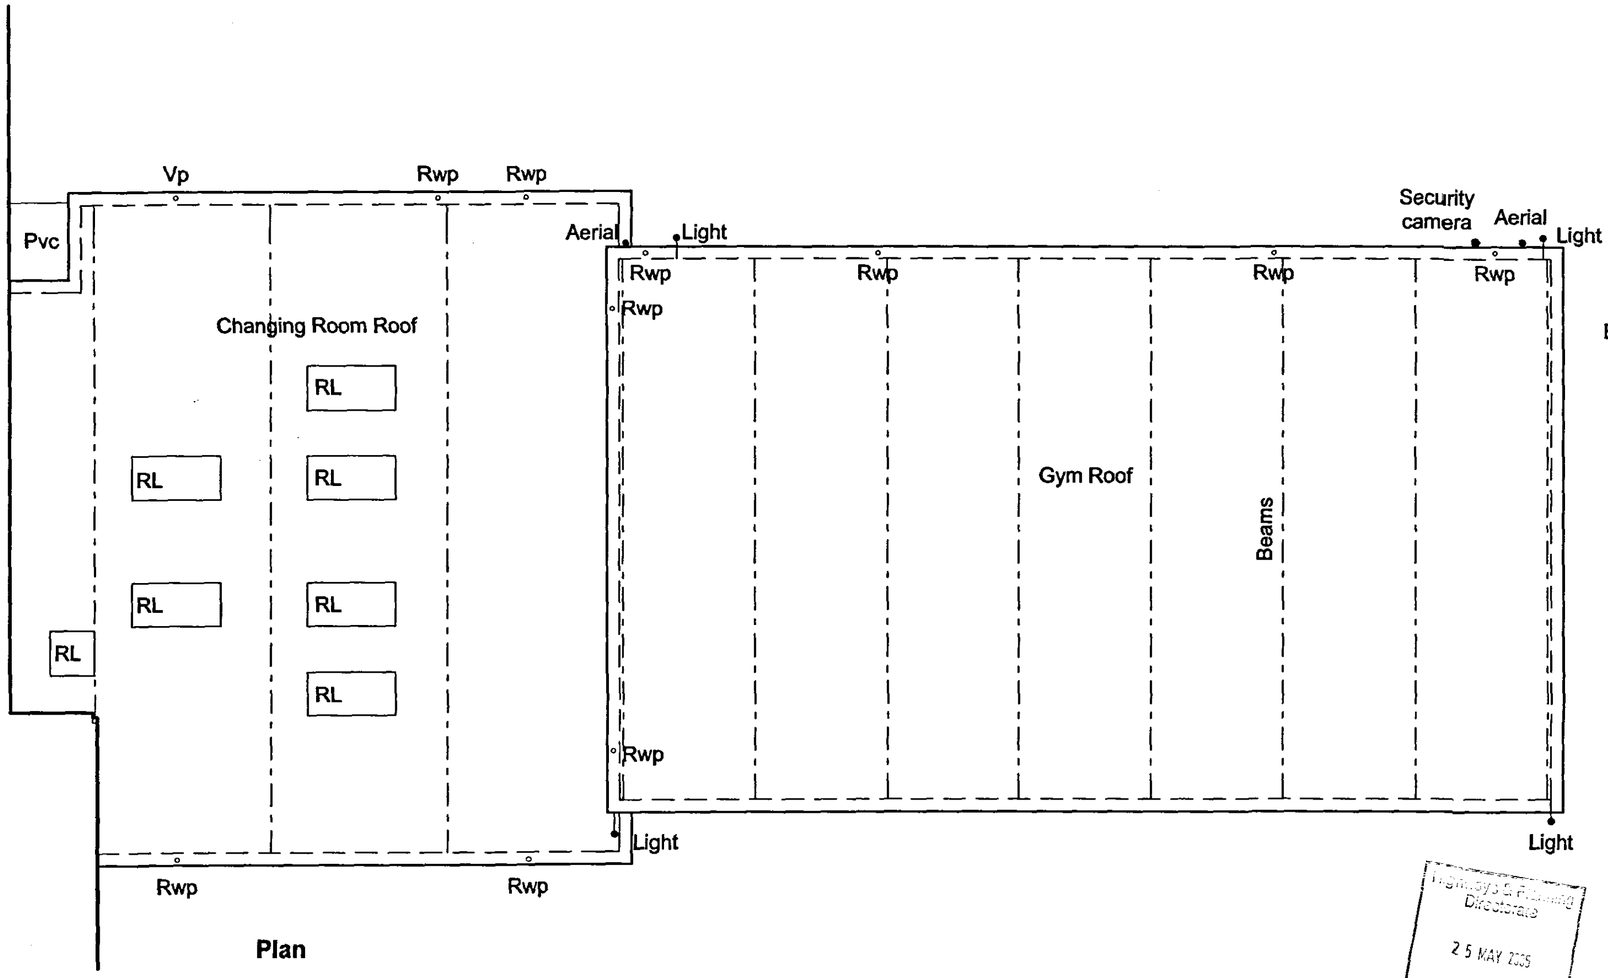


Plan

Building constructed 1955/6
Hills Construction
Possible roof structure
3" wood wool slab
½" dense screed
3 ply felt

Highways & Planning Directorate
25 MAY 2005
Planning & Conservation

DETERMINED PLAN

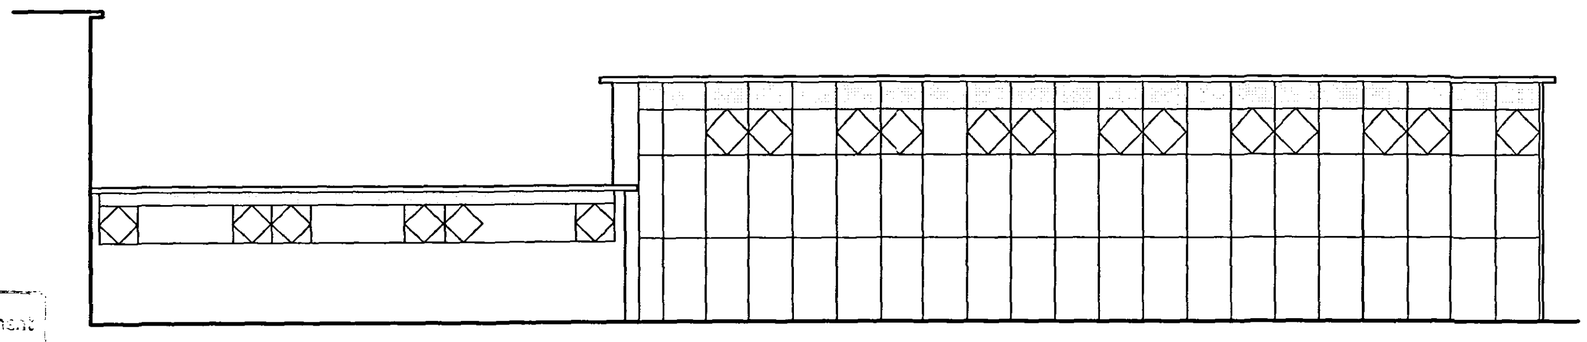

Elevation

Planning & Development
23 JUN 2005
Ref: 0856/05

Rev.	Date	Description	By	Chk'd

HBS Business Services
Mill House
Brayford Wharf North
Lincoln, LN1 1YT

Tel: 01522 836836
Fax: 01522 516050
Web: www.hbs.uk.com

Client
Lincolnshire County Council

Project
Holbeach The George Farmer Technology College

Drawing Title
Gym Reroofing
Existing Layout

Drawn By	Checked By
PNP	

Scale	Date
1:100	May 05

Project No.	Drawing No.	Revision
DC636/0176	02	

Drawing Status
Planning