


All Dimensions and Levels to be verified on site.
Only Figured Dimensions to be used.
Do not scale this drawing.
Any discrepancies to be notified to the originator of this drawing immediately.
If in doubt, ask.
Copyright is reserved by them and the drawing is issued on the condition that it is not copied, reproduced, retained, or disclosed to any unauthorised person, either wholly or in part without consent.

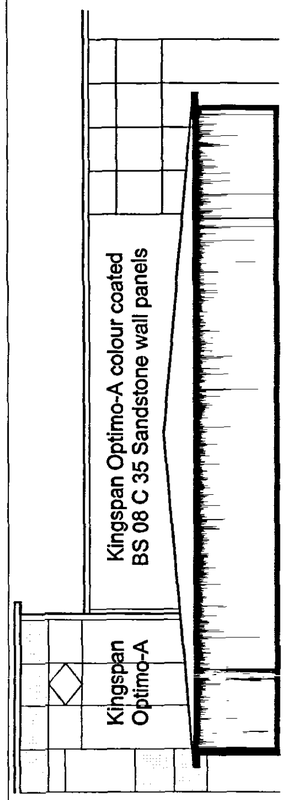


Elevation From Changing Room Roof

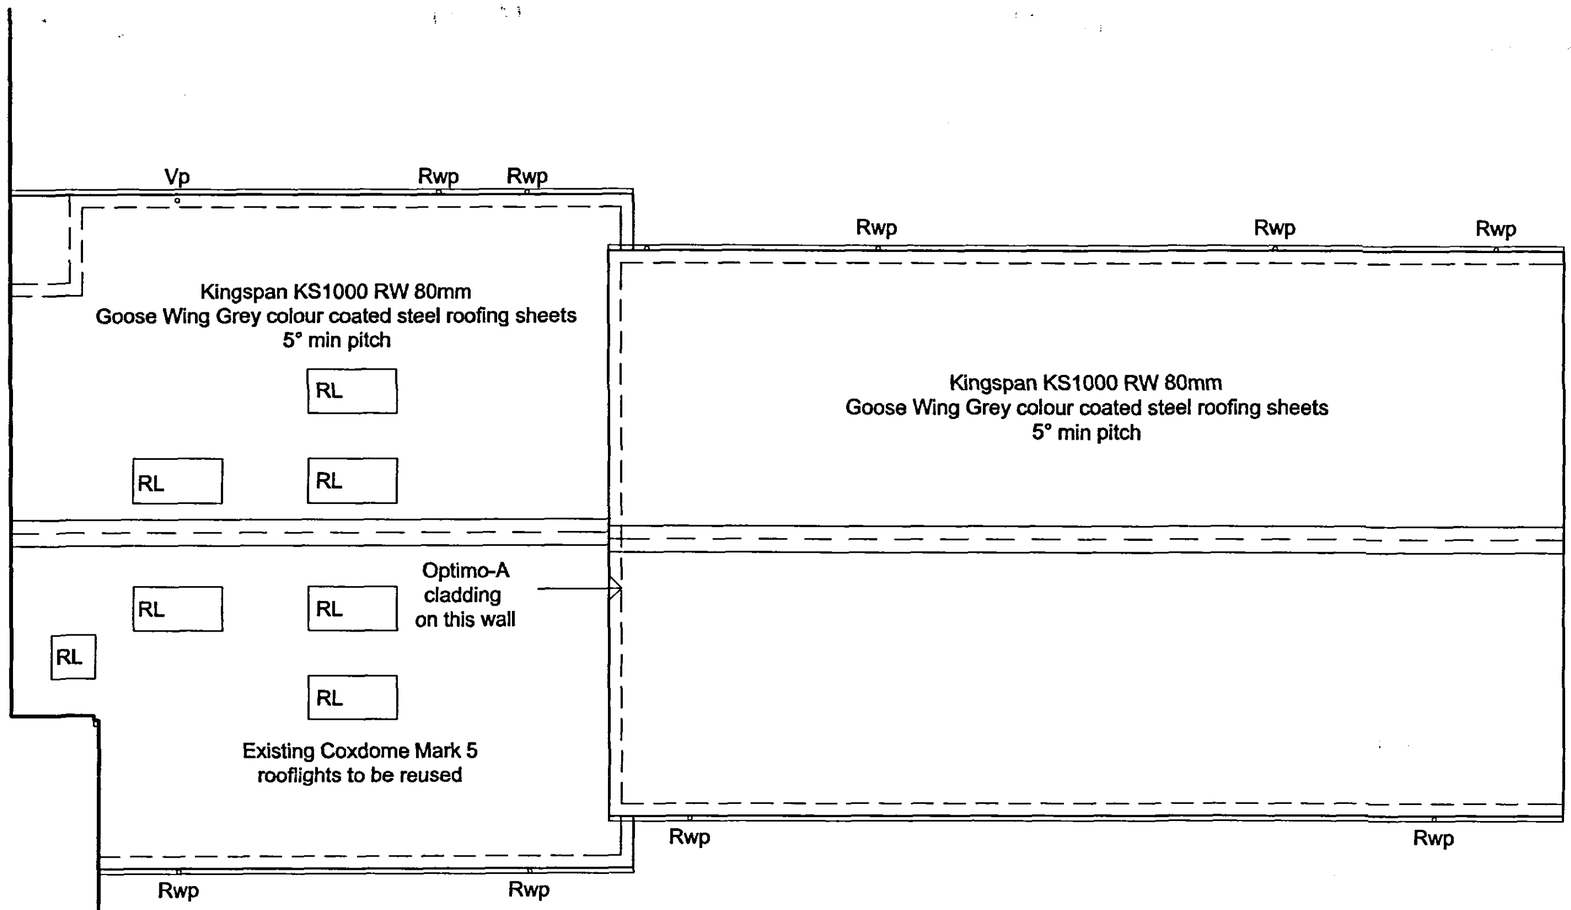

Plan

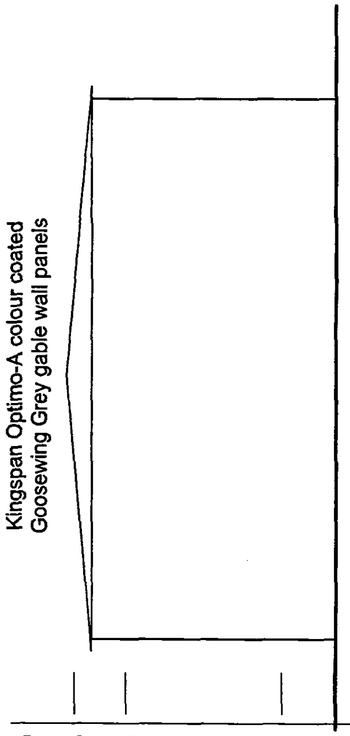

End Elevation

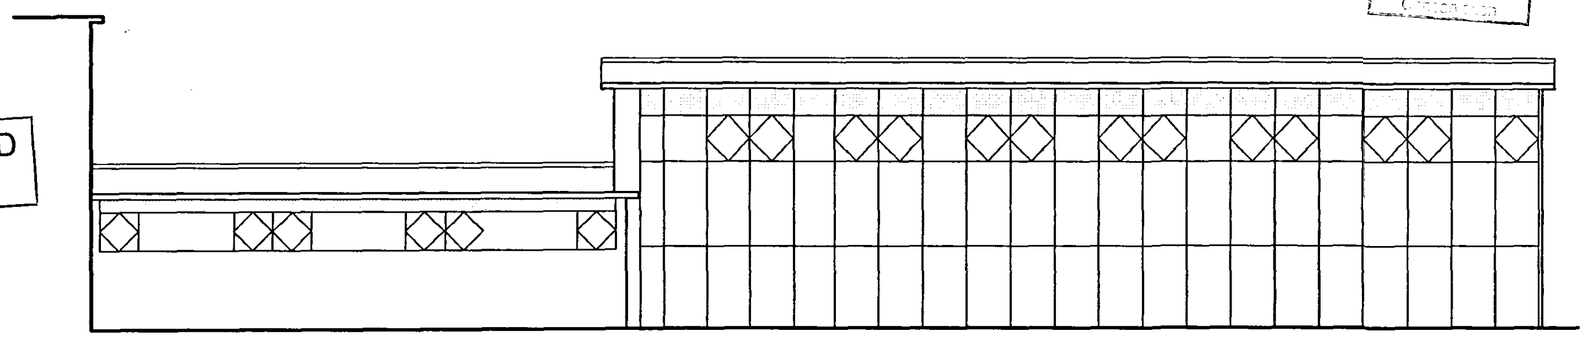

Elevation

DETERMINED PLAN

Planning & Control
23 JUN 2005
Ref: 0856/05

Planning & Control
25 MAY 2005

Rev.	Date	Description	By	Chk'd

HBS Business Services
Mill House
Brayford Wharf North
Lincoln, LN1 1YT

Tel: 01522 836836
Fax: 01522 516050
Web: www.hbs.uk.com

Client
Lincolnshire County Council

Project
Holbeach The George Farmer Technology College

Drawing Title
Gym Reroofing
Proposed layout

Drawn By: **PNP**
Checked By:

Scale: **1:100**
Date: **May 05**

Project No.: **DC636/0176**
Drawing No.: **03**
Revision:

Drawing Status
Planning