





Repair pitched roof, replace broken tiles with like for like, natural slates with a breathable under felt or membrane

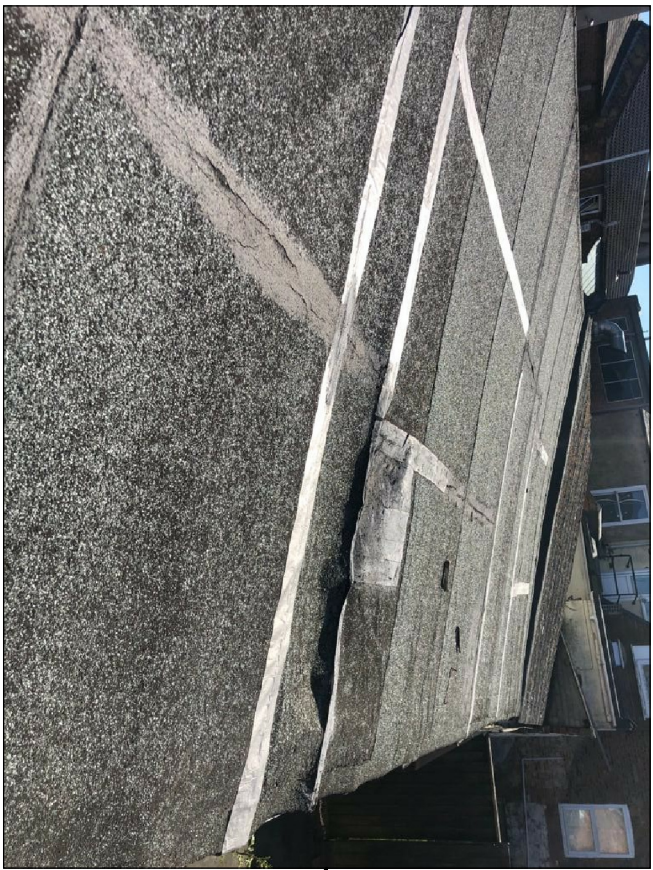

Replace flat roofs like for like with (BUR) high performance felt, pour and roll, 3 layer built up roofing system

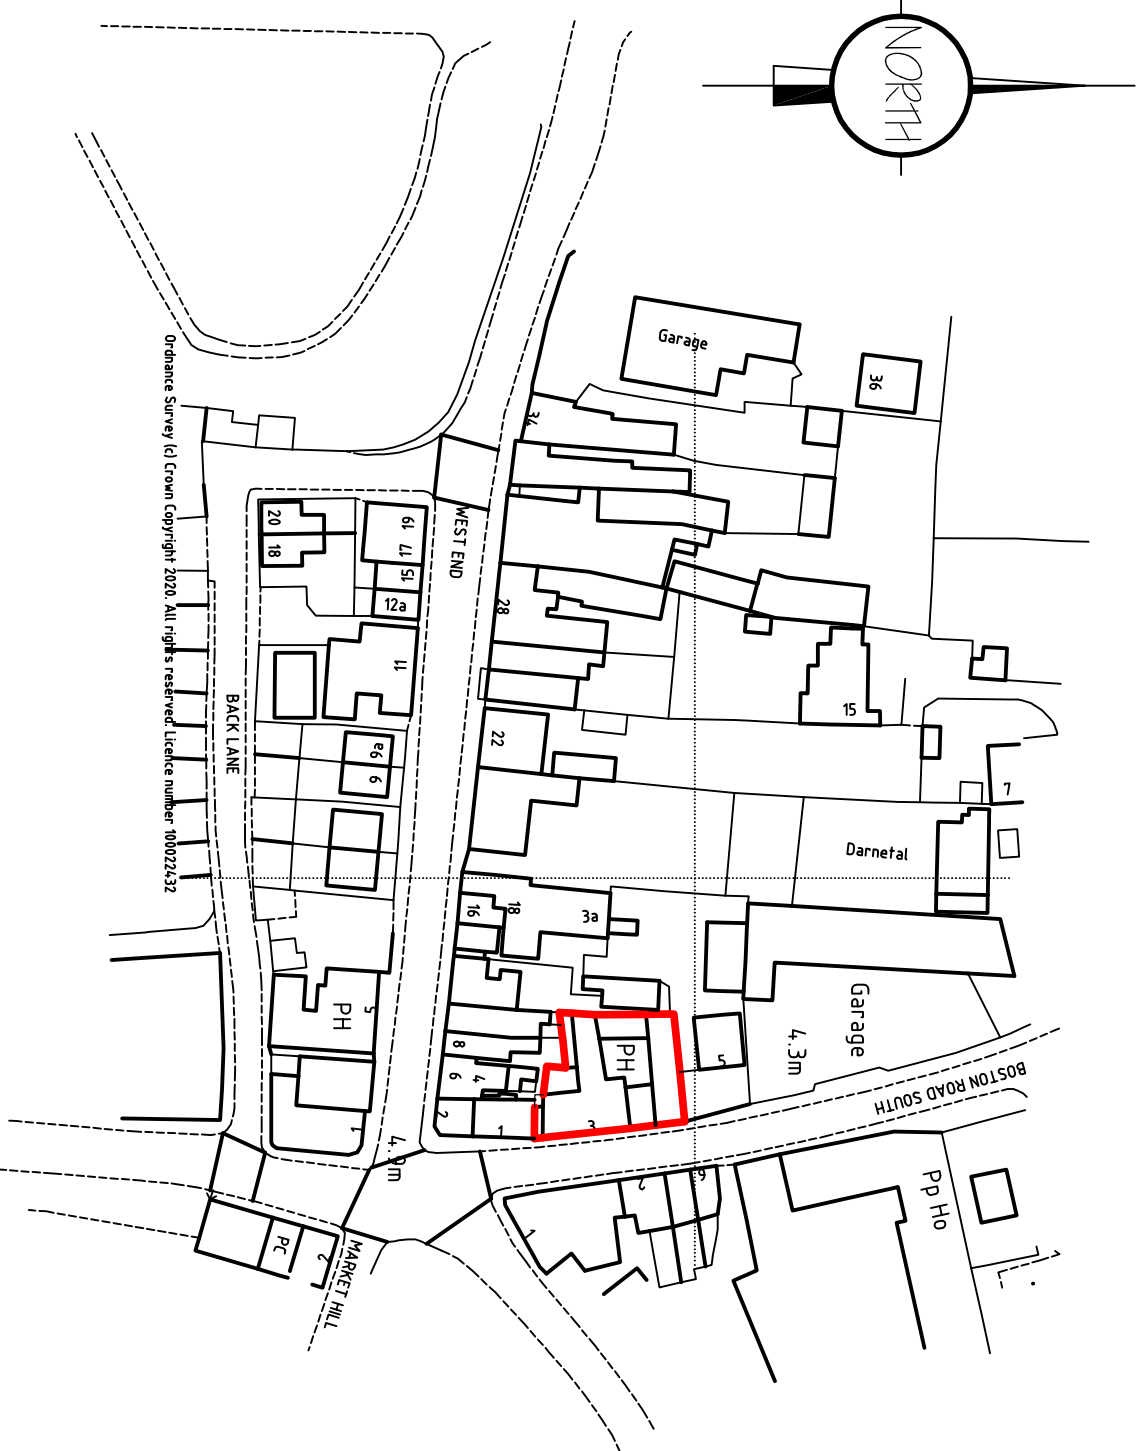

LOCATION PLAN
1:1250



Repaint external walls with like for like paint - Sandtex masonry paint in ivory stone & re-paint or repair windows

G. R. MERCHANT LTD. I. LENG AMICE FWO ARCHITECTURAL, STRUCTURAL AND LAND DRAINAGE CONSULTANTS 4 Wrights House 12A Park Road, Holsbach, Spalding, Lincs. PE12 7EE TEL 01430 450900 FAX 01430 450901 E-Mail: gr.merchant@btconnect.com		Project REPAIR WORKS AT STING OF HOUSES 3, BOSTON ROAD SOUTH HOLSBACH, Lincs. PE12 7LR.	
Client M. HOUSE.		Drawing No. OI.	
Drawing SITE & LOCATION P. ANS.		Date SEP 2020.	
Job Ref. 5/725-20.		Drawn S.D./H.D.	
Scale 1/501 / 2500 (unless otherwise stated)		Do NOT SCALE FROM THIS DRAWING	