



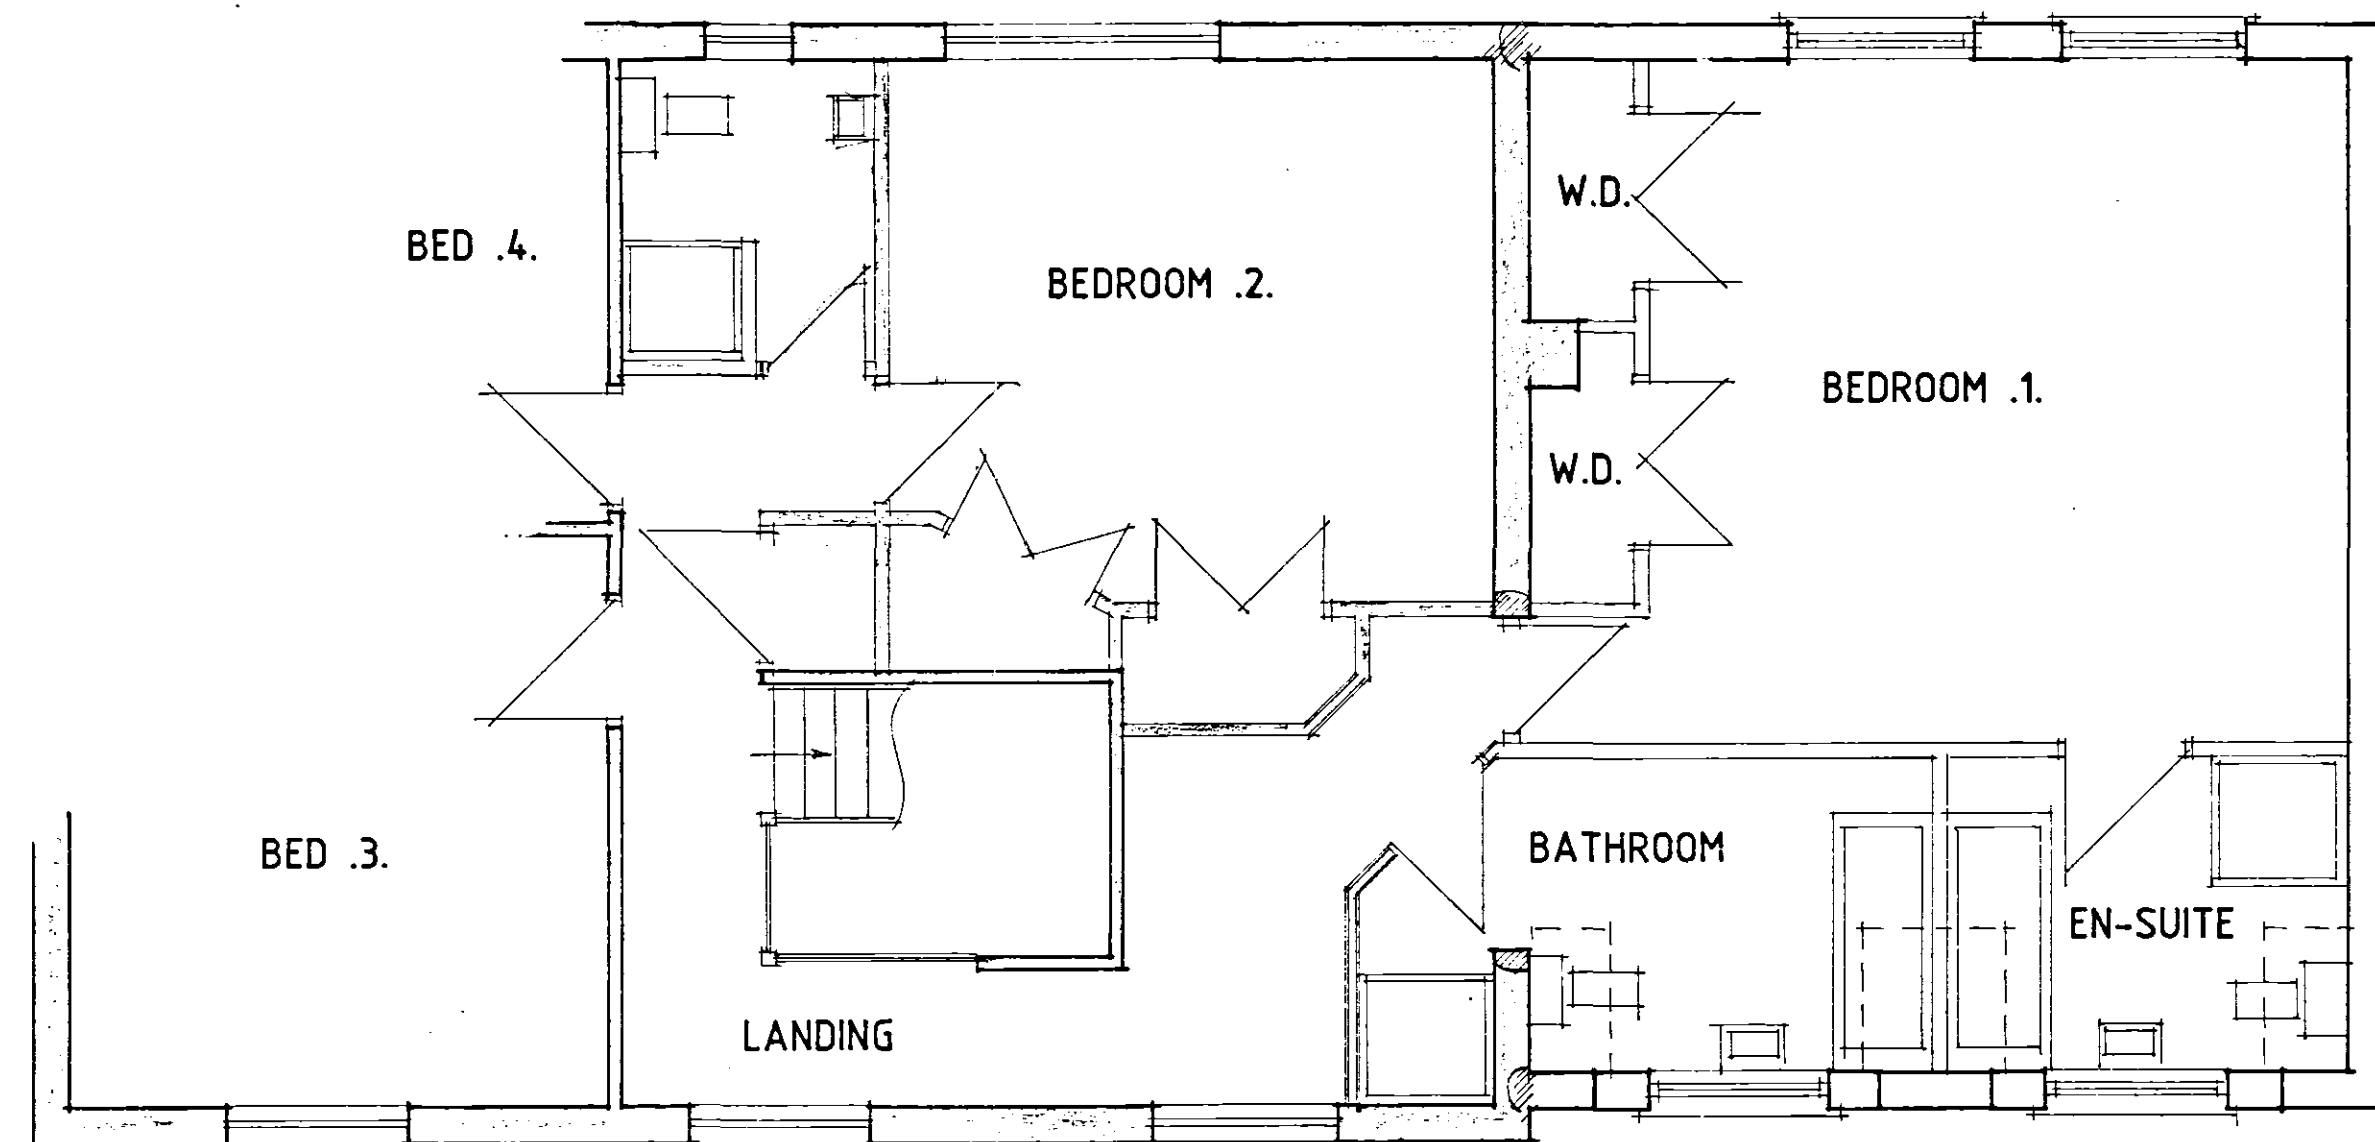


FIRST FLOOR PLAN

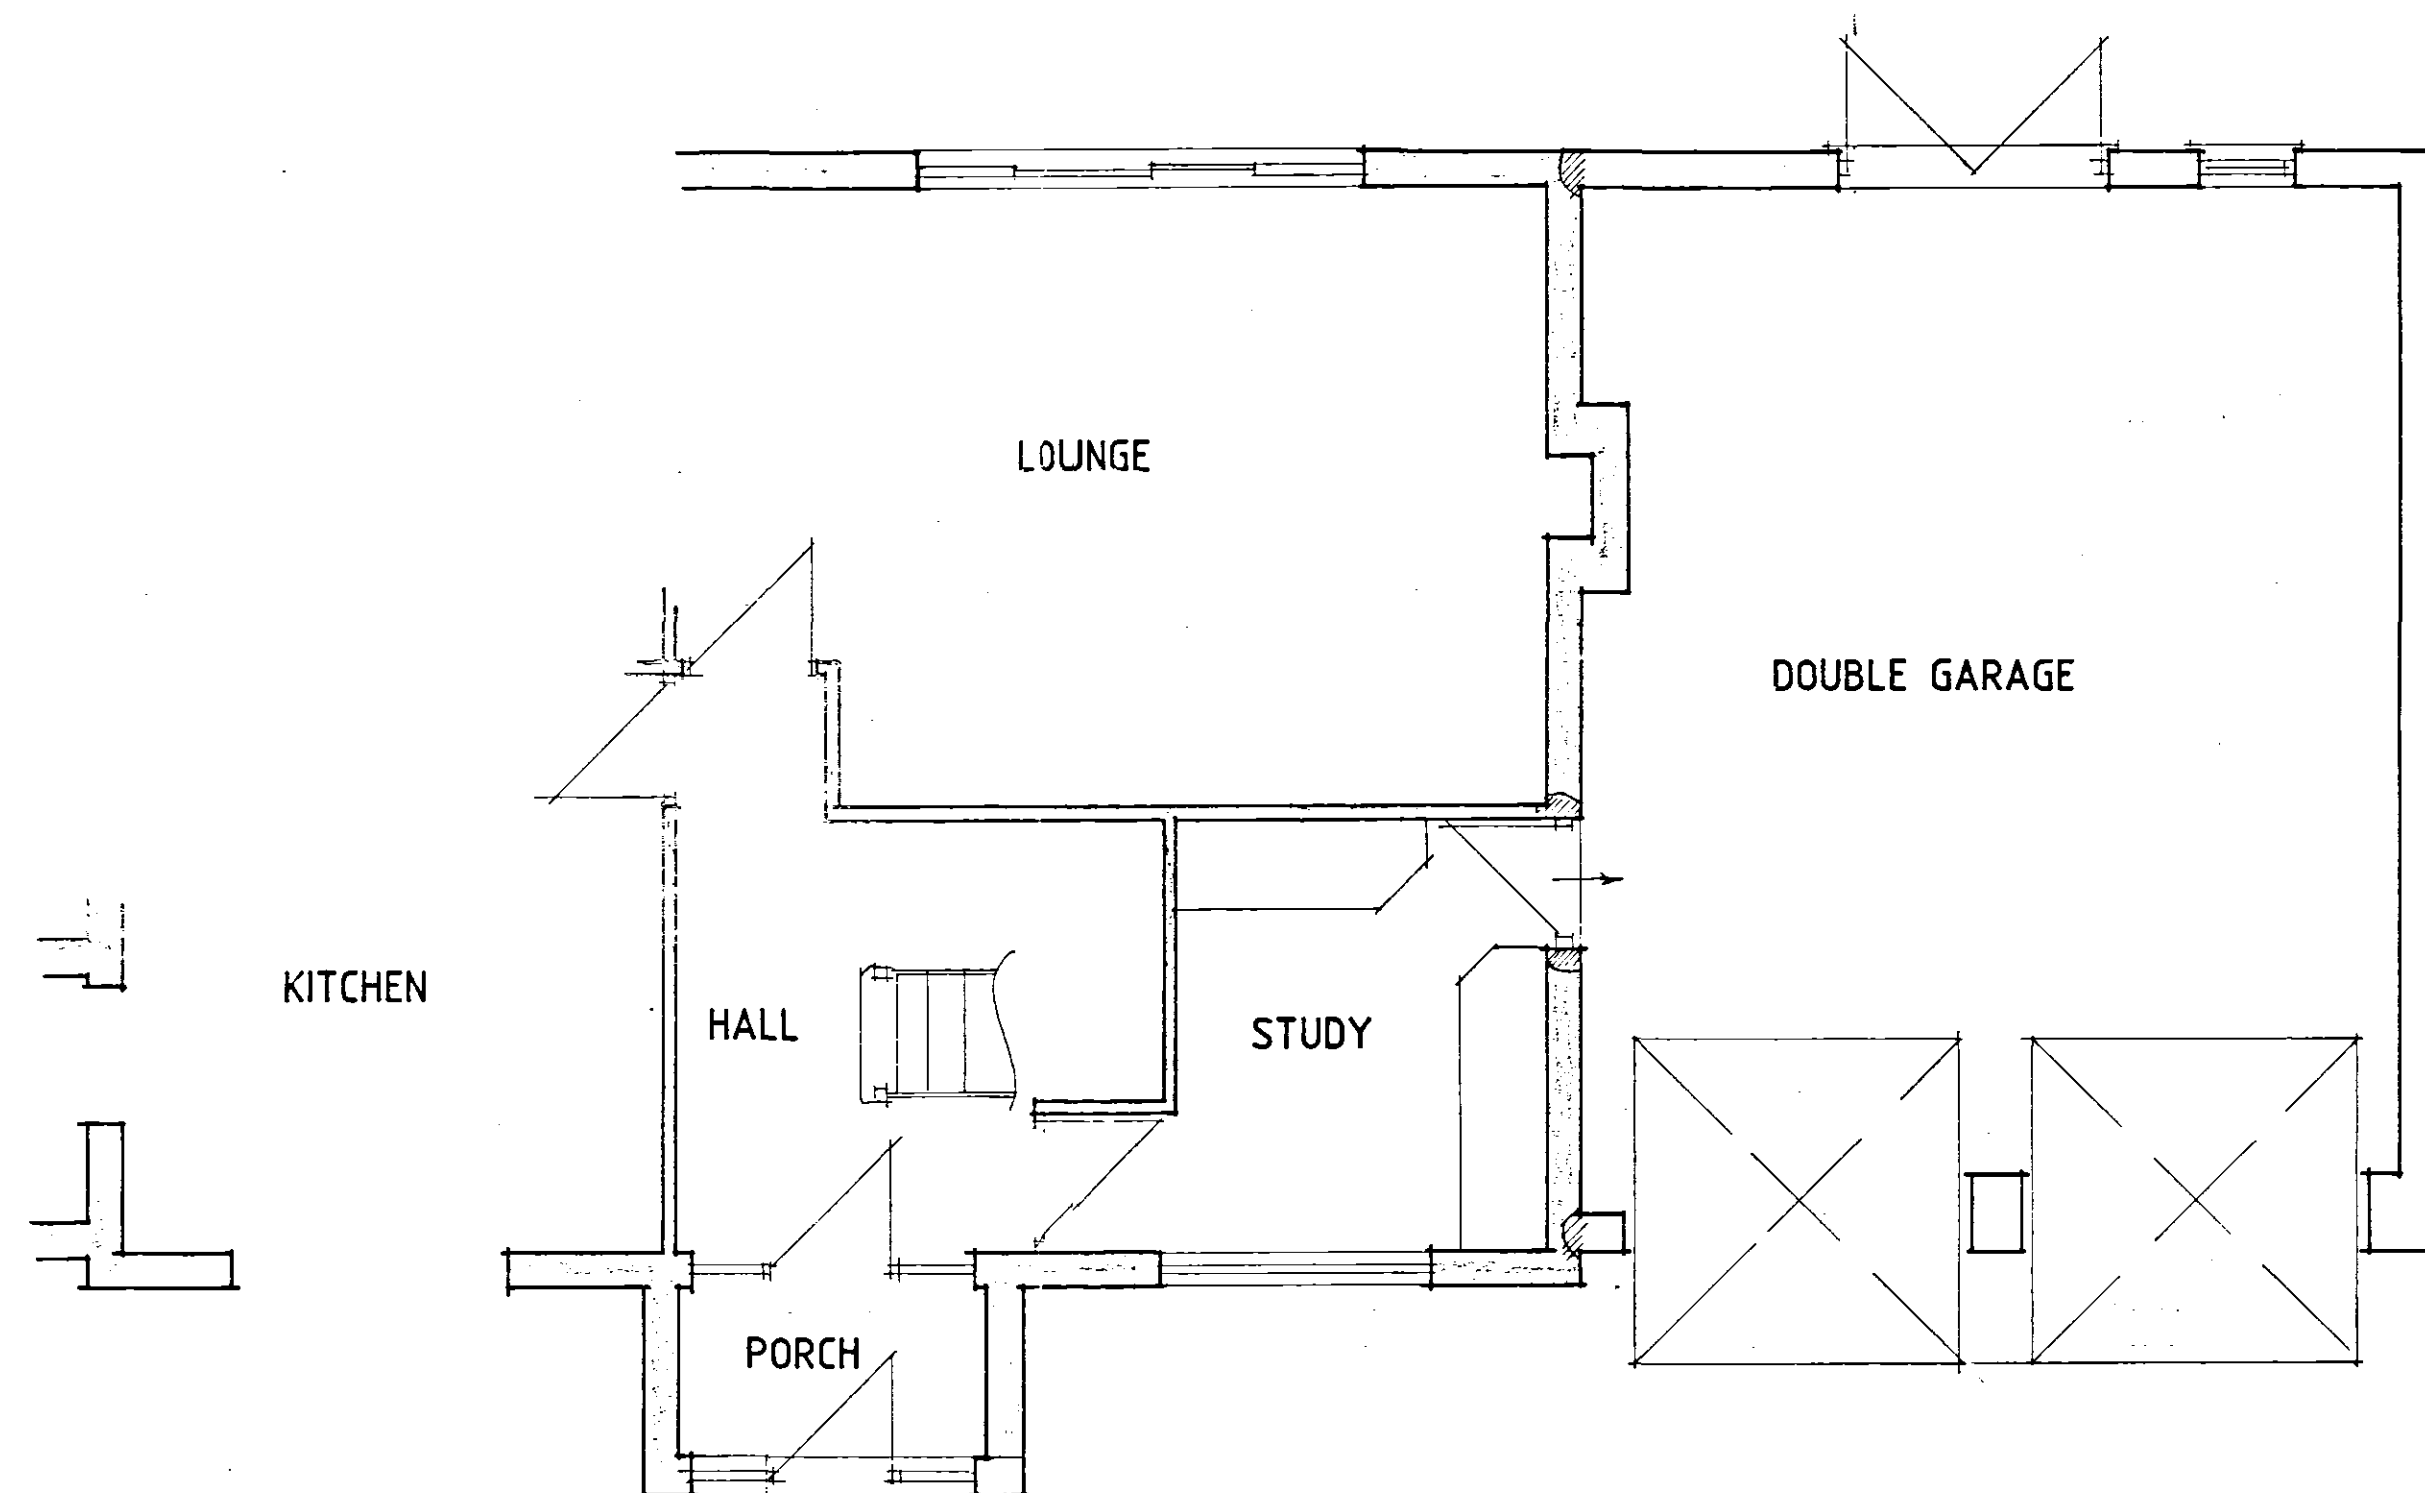


GROUND FLOOR PLAN





FRONT

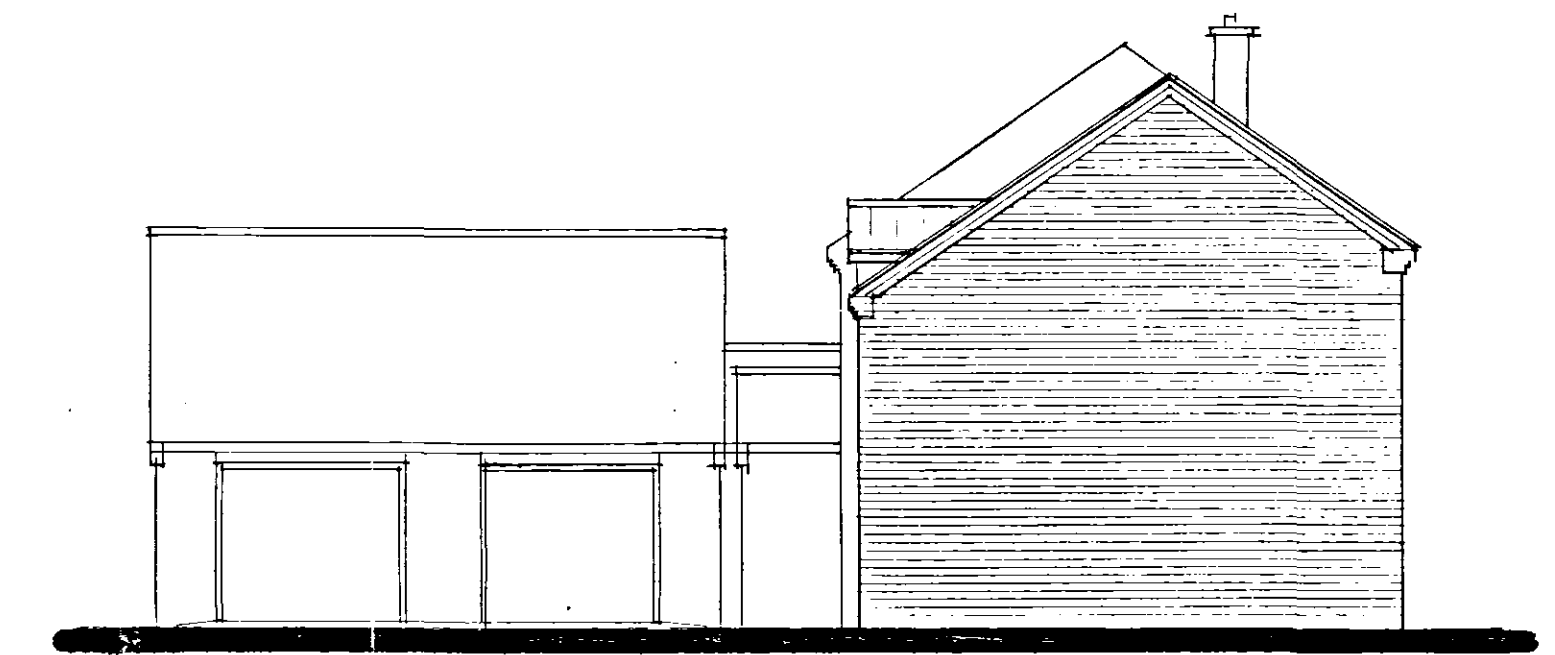

SIDE

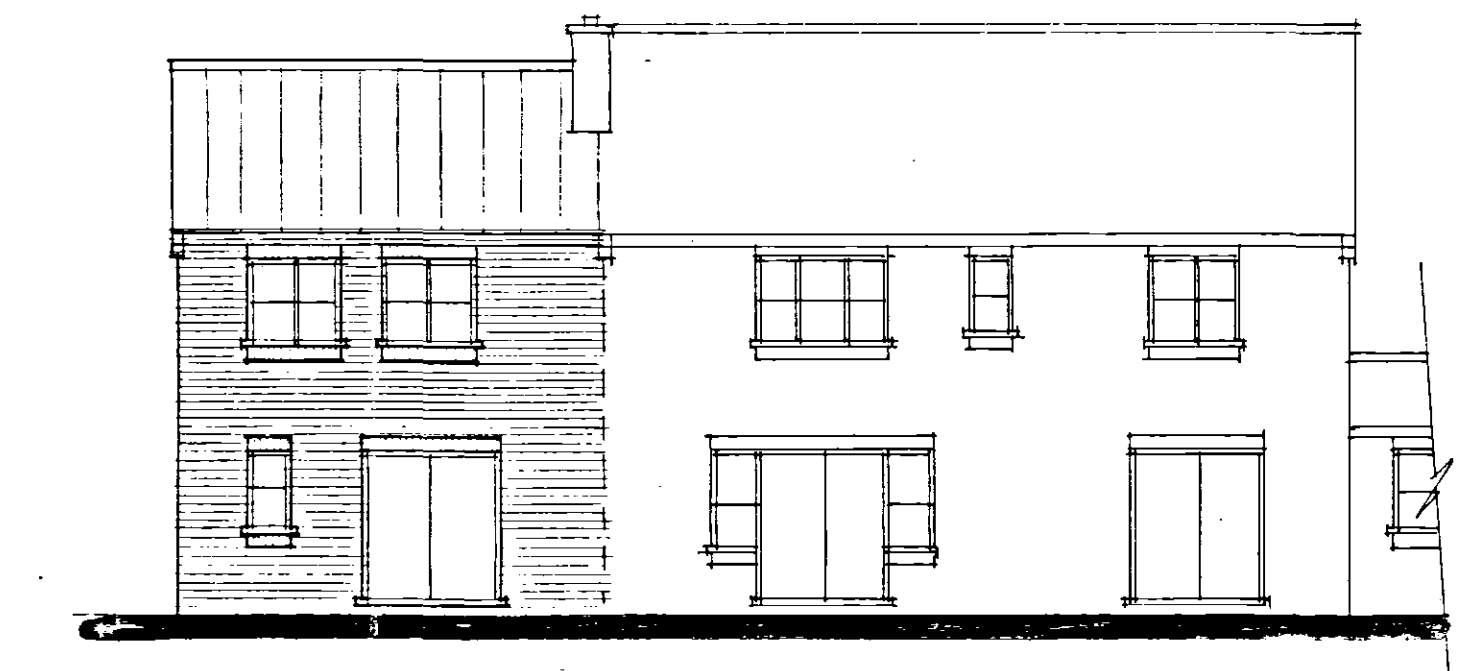

REAR

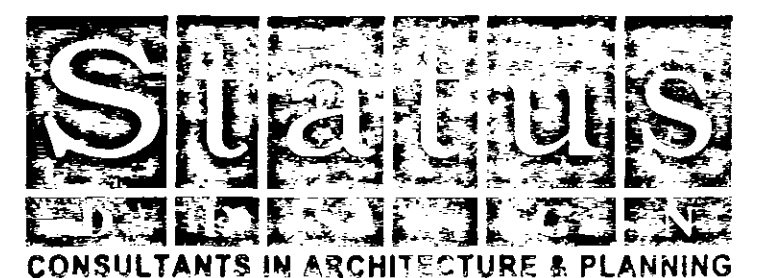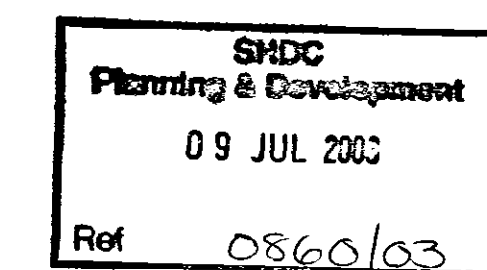

DETERMINED
PLAN

PROPOSED EXTENSION TO
WESTFIELD LODGE, LOW
LANE, HOLBEACH FOR

HAZEL FISHER

1:50 1:100 SD03-072/1

JULY-03 B.GILHAM.

