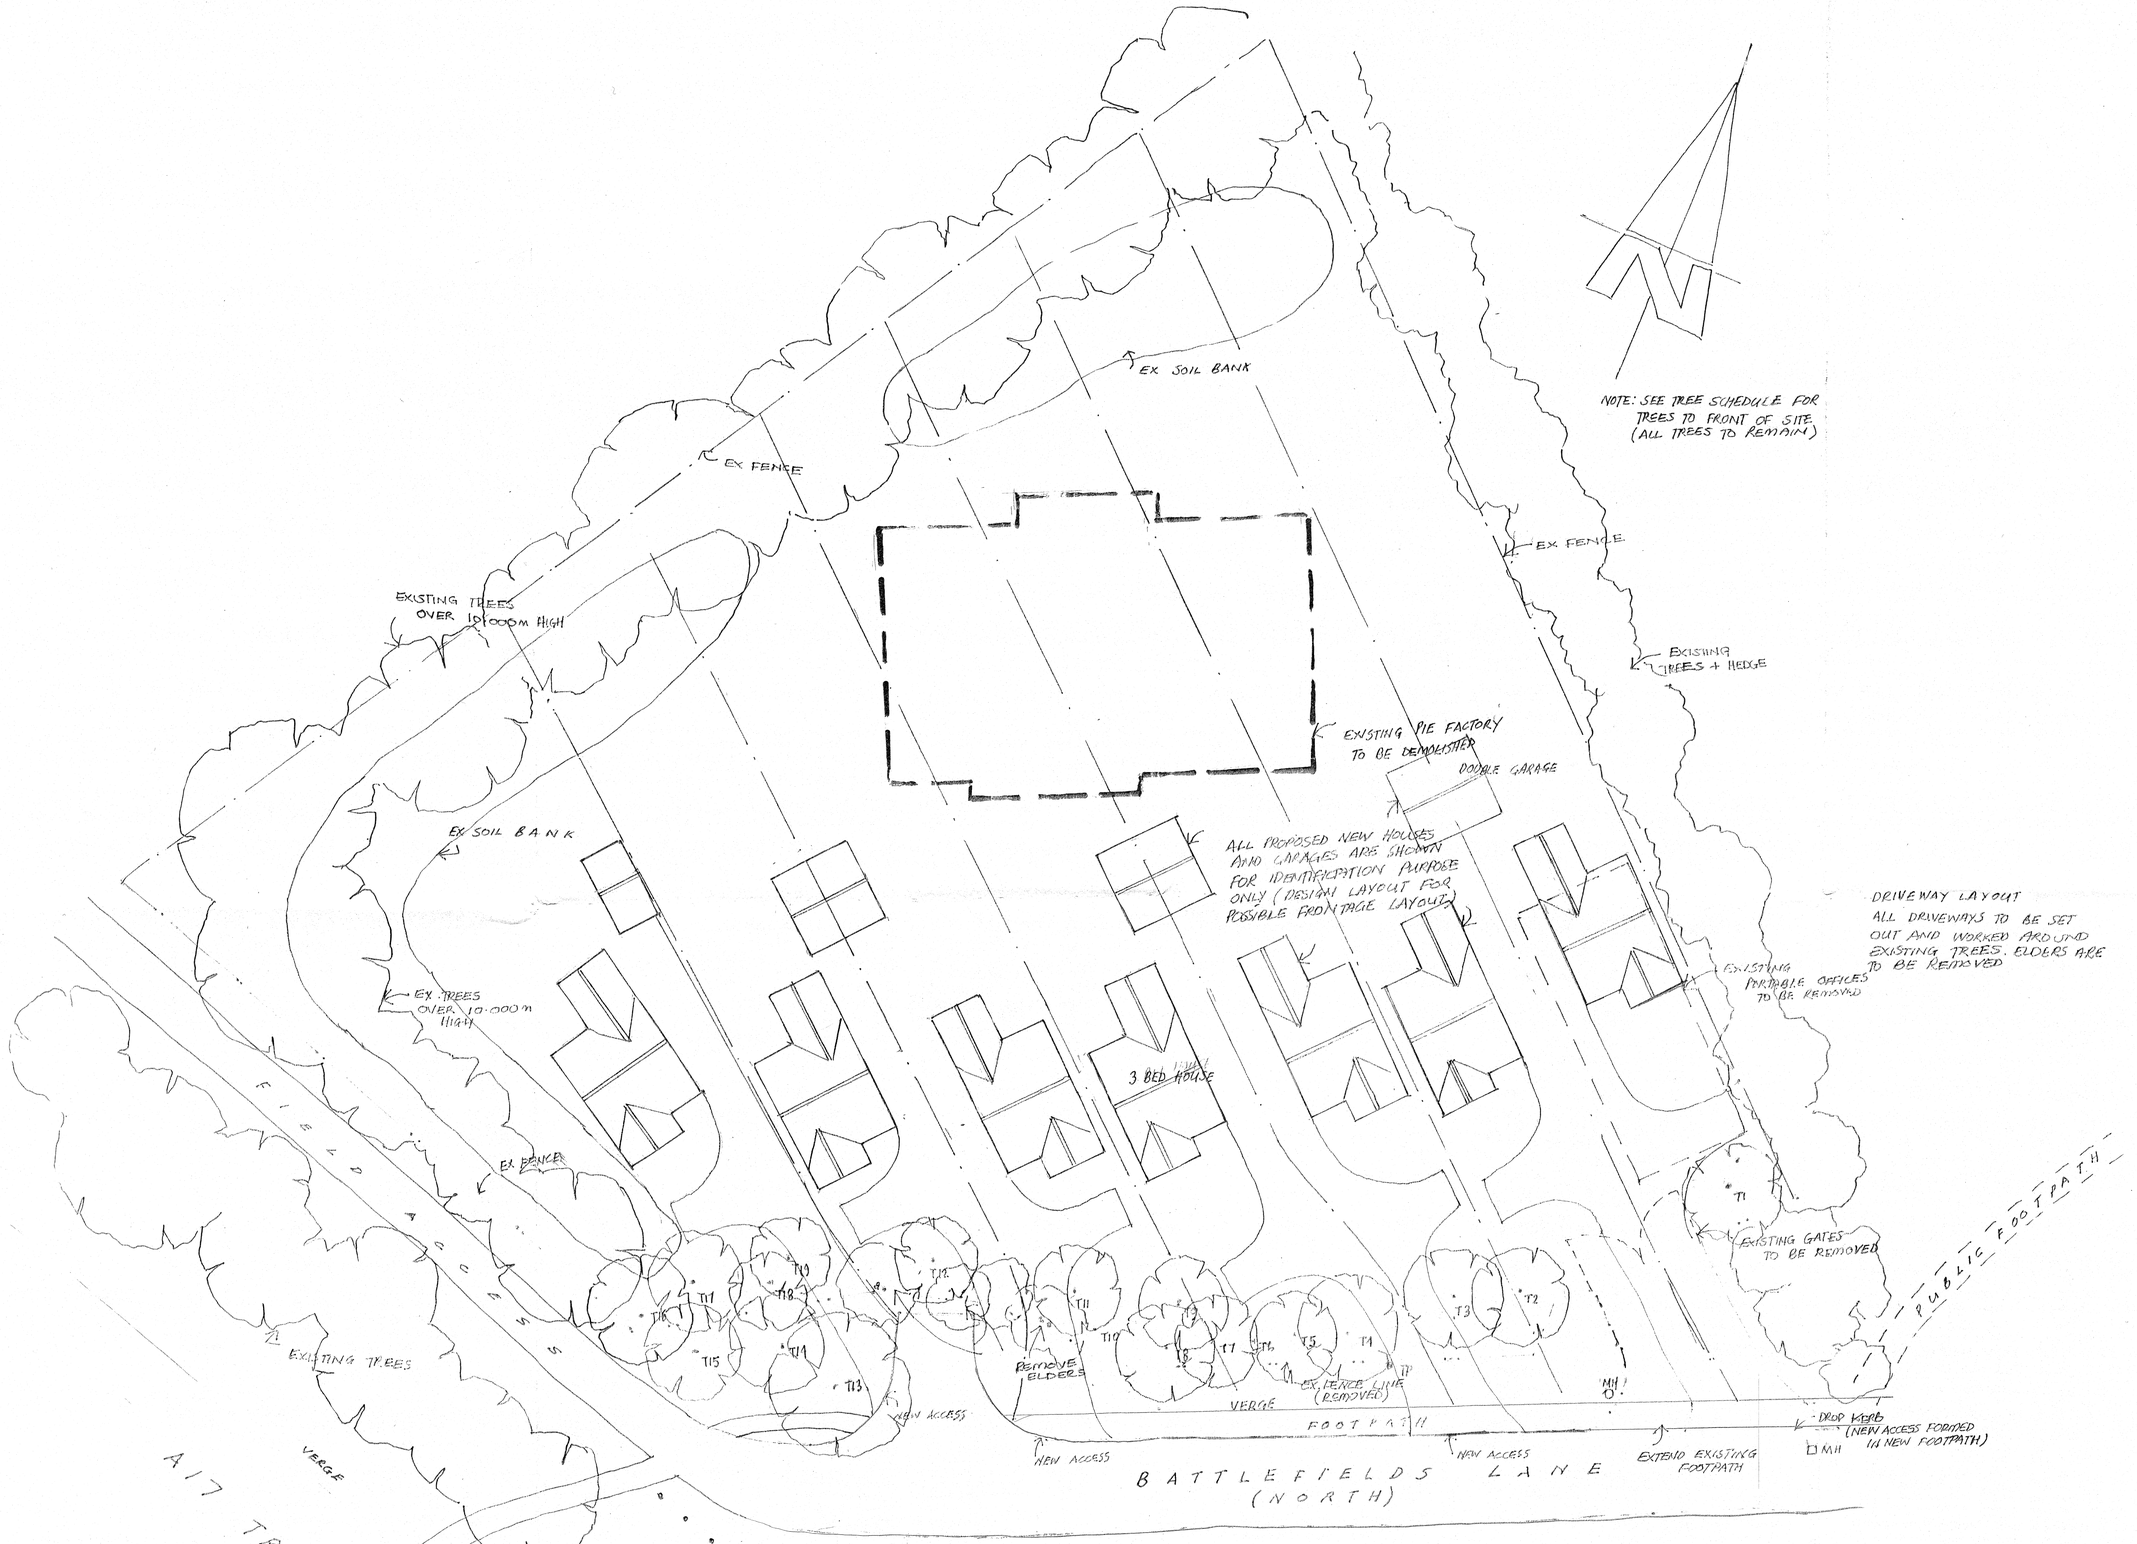


PROJECT: CHANGE OF USE OF LAND AND DEMOLITION OF BUILDINGS FOR RESIDENTIAL DEVELOPMENT

SITE: SWEPSTONES BATTLEFIELDS LANE (NORTH) HOLBEACH. NR SPALDING. LINCS

CLIENTS: MR & MRS J. SWEPSTONE

SITE LAYOUT PLAN

SCALE 1:200