



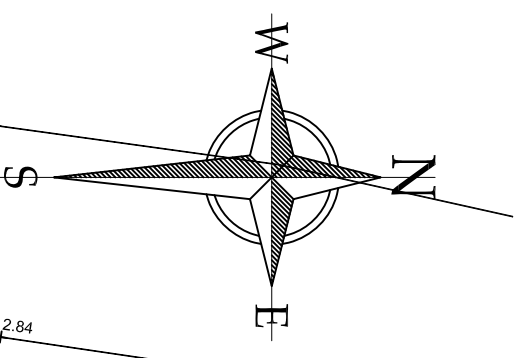

KEY

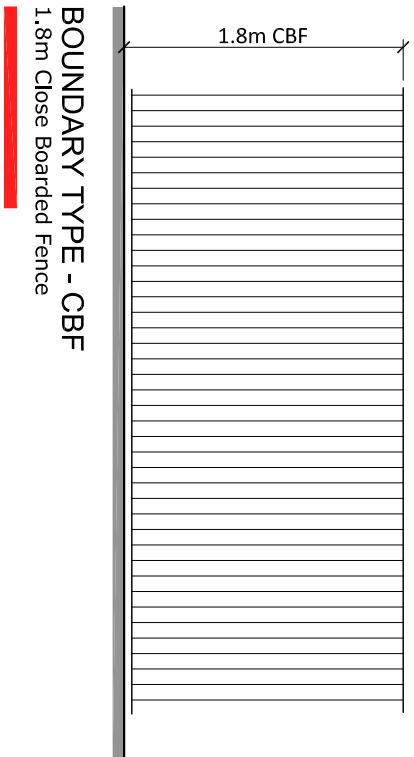

Rev.	Date	Description



1 Goodison Road, Lincs Gateway Business Park,
Spalding, Lincs, PE12 8TY T: 01406 490590

PROJECT:
Proposed Residential
Development at
Penny Hill Phase 2, Holbeach

DRAWING:
Boundary Treatment

SCALE: 1:200@A1
DATE: MAY 2019
DRAWN: MII
REVISIONS: -
DRAWING No: 116-BT-01