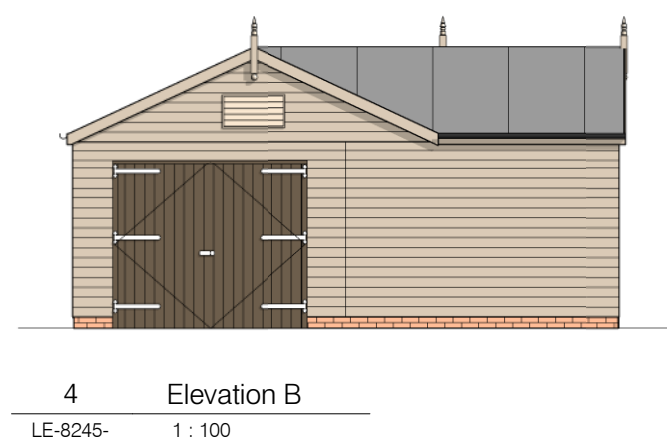
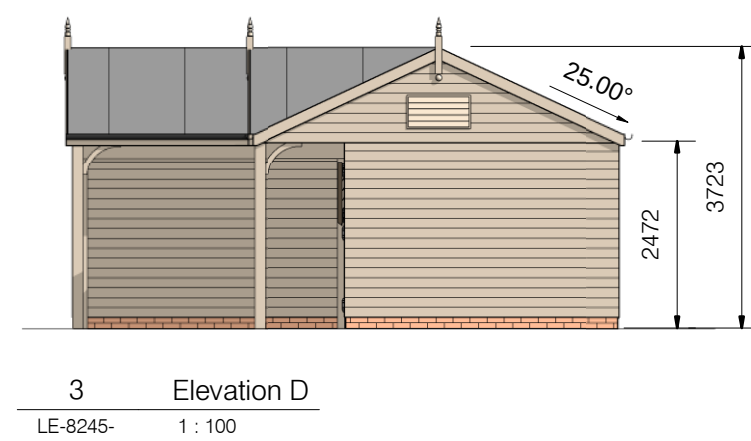
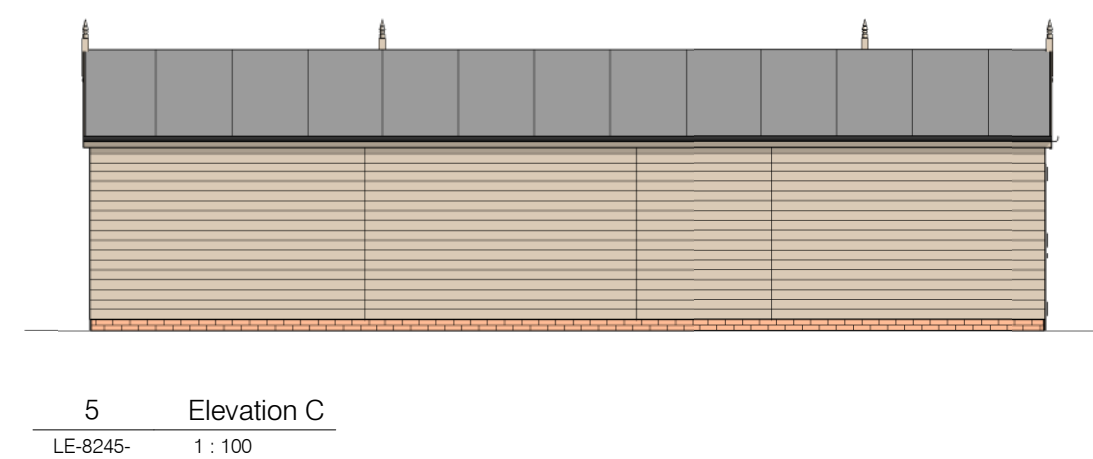
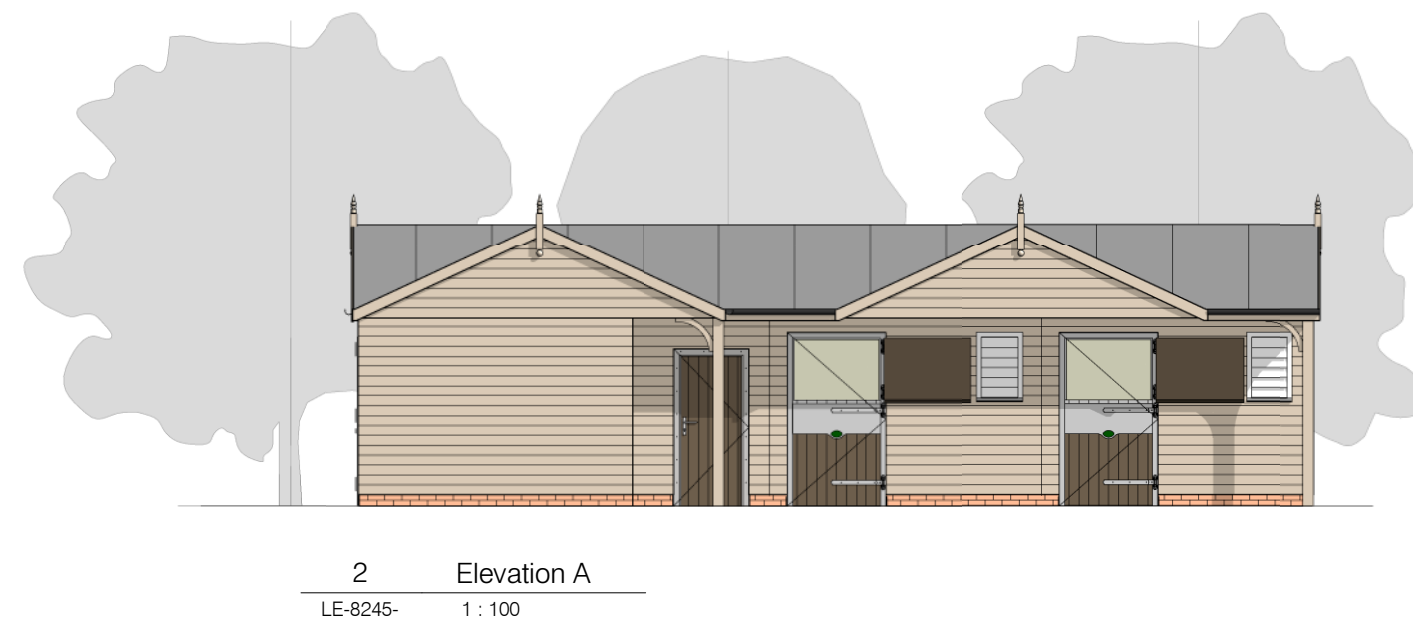
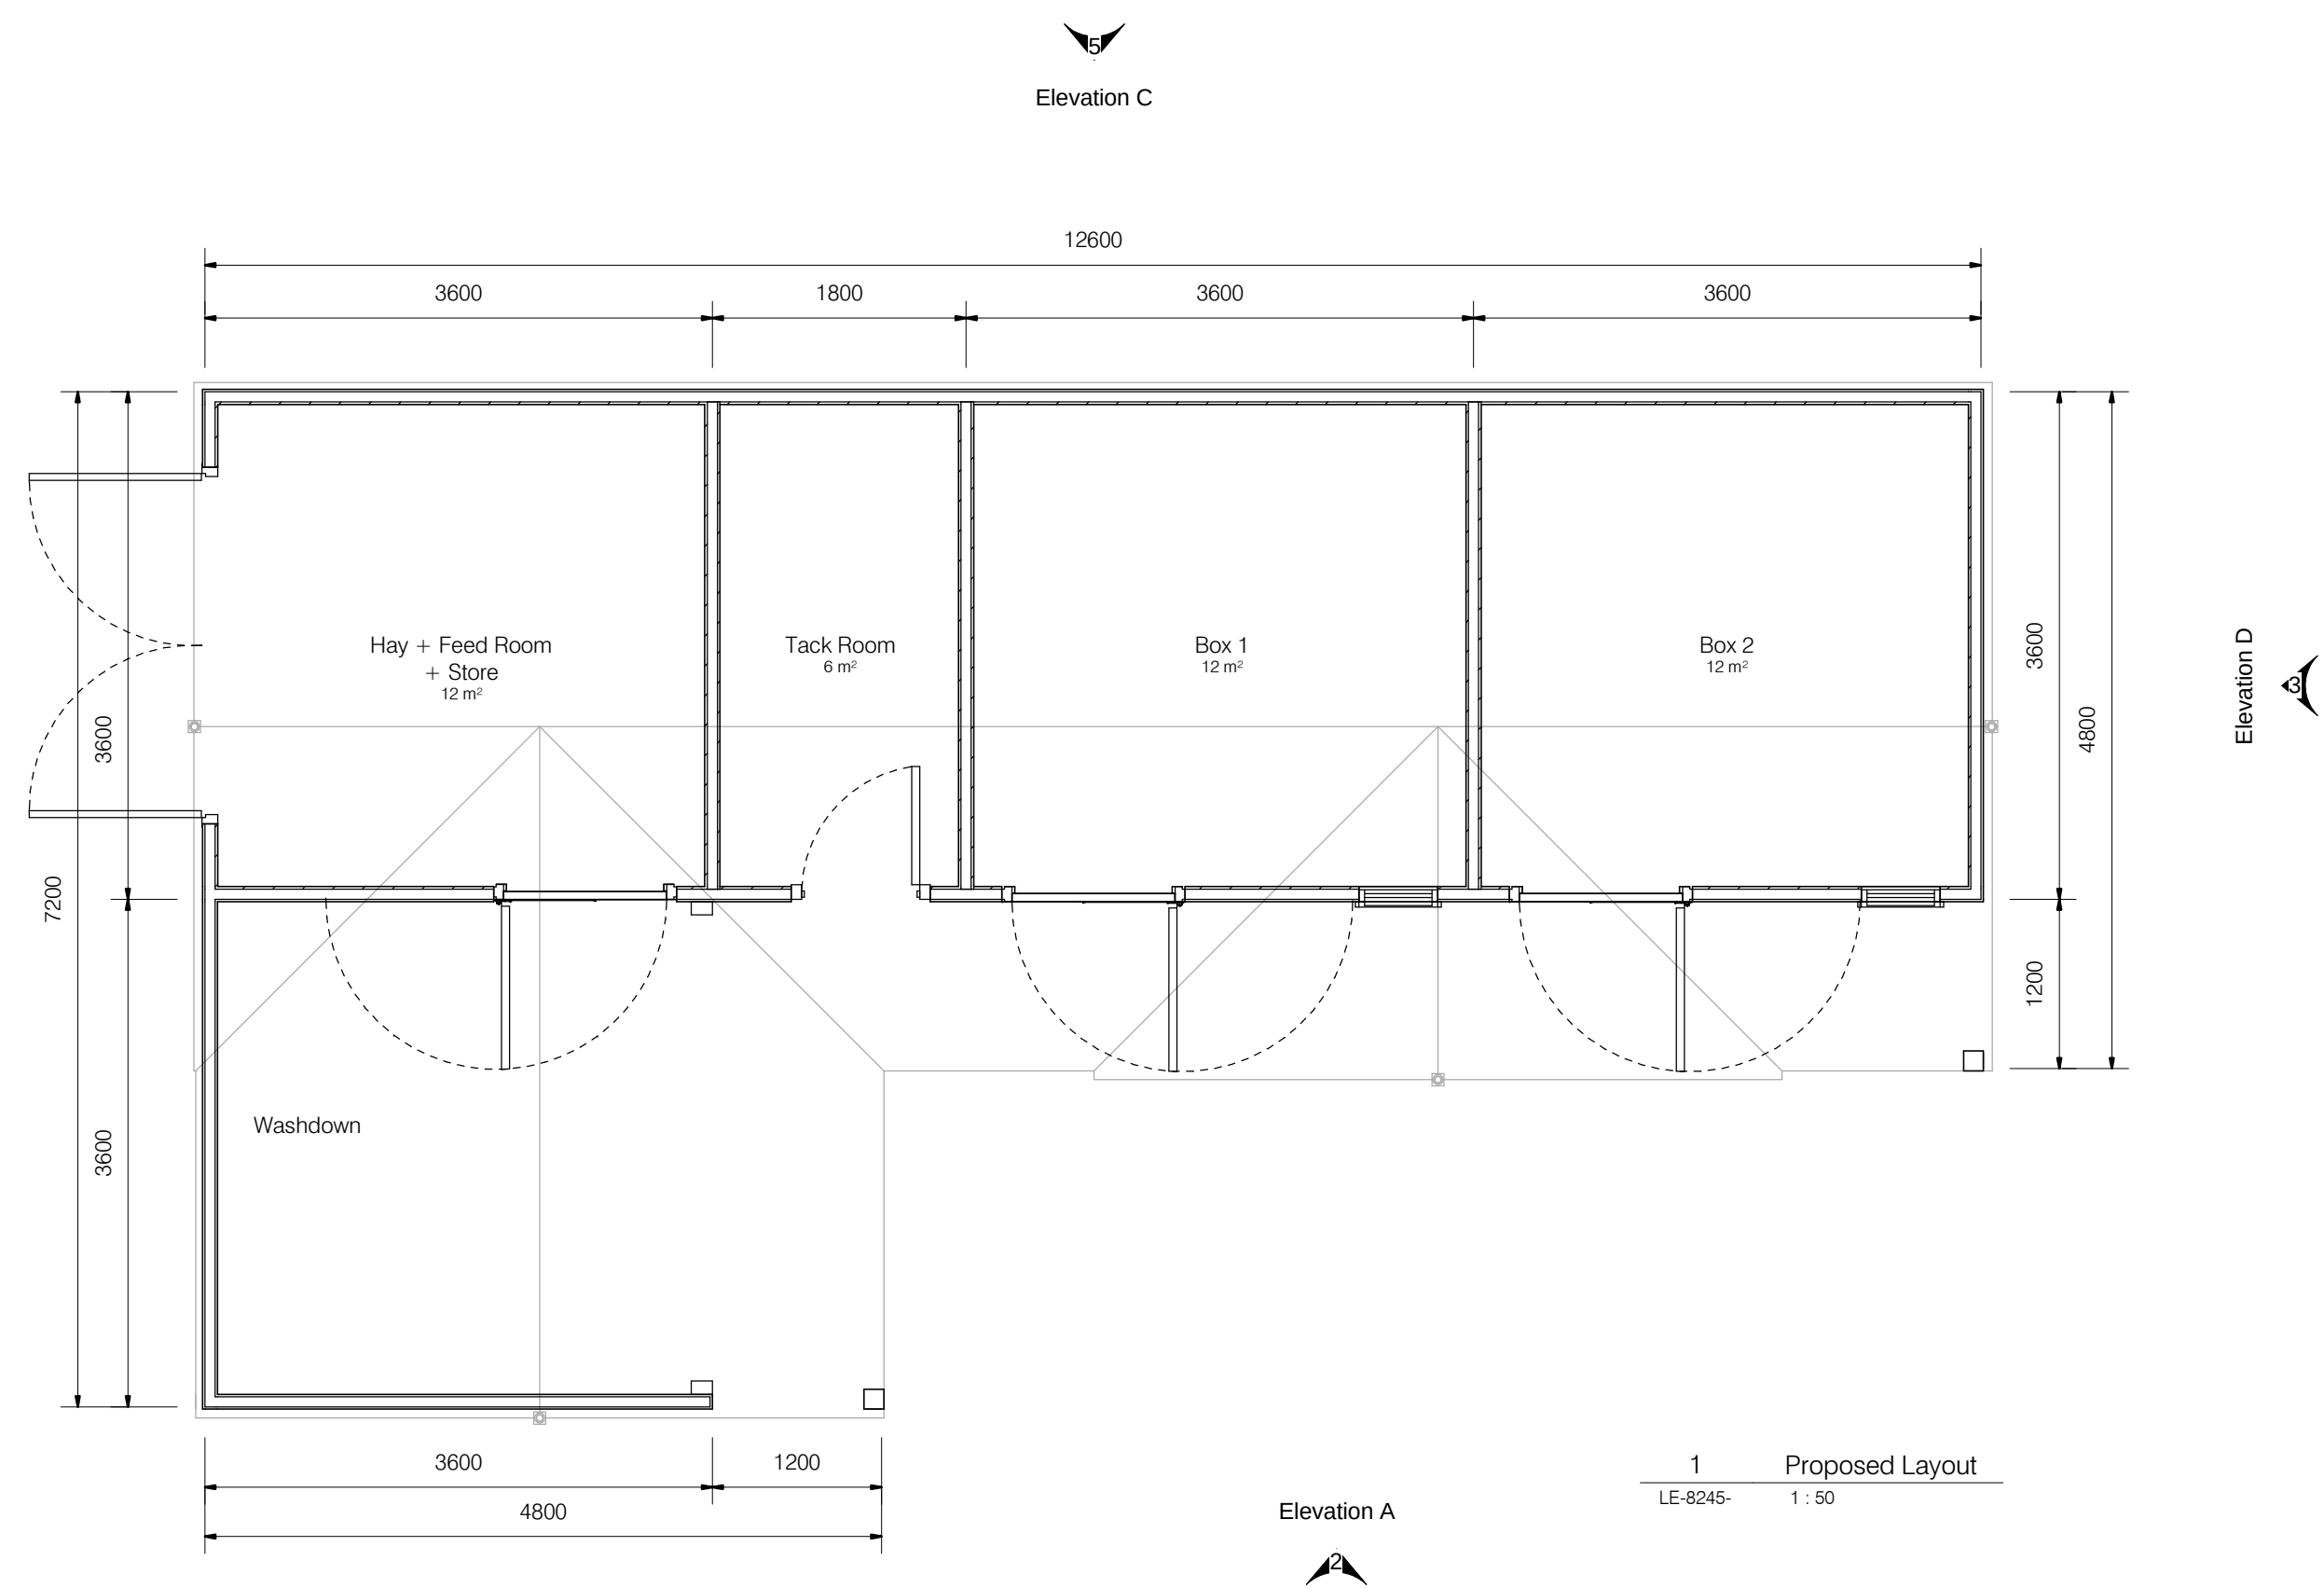


NOTES:

LAYOUT AND ELEVATIONS
ALL DIMENSIONS ARE APPROXIMATE

NOT TO BE USED FOR CONSTRUCTION
ASSEMBLED ON PREPARED BASE
(SEE SEPARATE DRAWING)

SCOTTS T&G SHIPLAP BOARDING (PRESSURE TREATED)
IN VALTTI COLOR PORO

HIGH PERFORMANCE MINERALISED LIGHT GRAY FELT ON
SCOTTS 25° PITCH ROOF WITH 1200mm OVERHANG

D	Boarding colour revised	UU	11/9/17
C	Roof covering changed, drainage added	UU	7/9/17
B	Layout revised	UU	24/8/17
A	Initial Issue	UU	14/8/17
Issue	Description	Drawn	Date



SCOTTS OF THRAPSTON LIMITED
BUILDINGS DIVISION

Bridge Street, Thrapston, Northants, NN14 4LR
Telephone: 01832 732366 Fax 01832 733703
Email: info@scottsofthrapston.co.uk

Client: Mr R Langley - Stevens	Site: Bluebell House Whaplode Drove Spalding PE12 0RZ
-----------------------------------	---

Drawing Title:			
LAYOUT & ELEVATIONS			
Drawn by UU		Checked by:	Date: 11/9/17
Scale (@ A1): As indicated	Status: PLANNING		
Drawing Number: LE-8245-			Rev D
File Path:			
T:\Dwgs\Job_Dwgs\Langley_8245\Drawings\Langley_8245.rvt			