



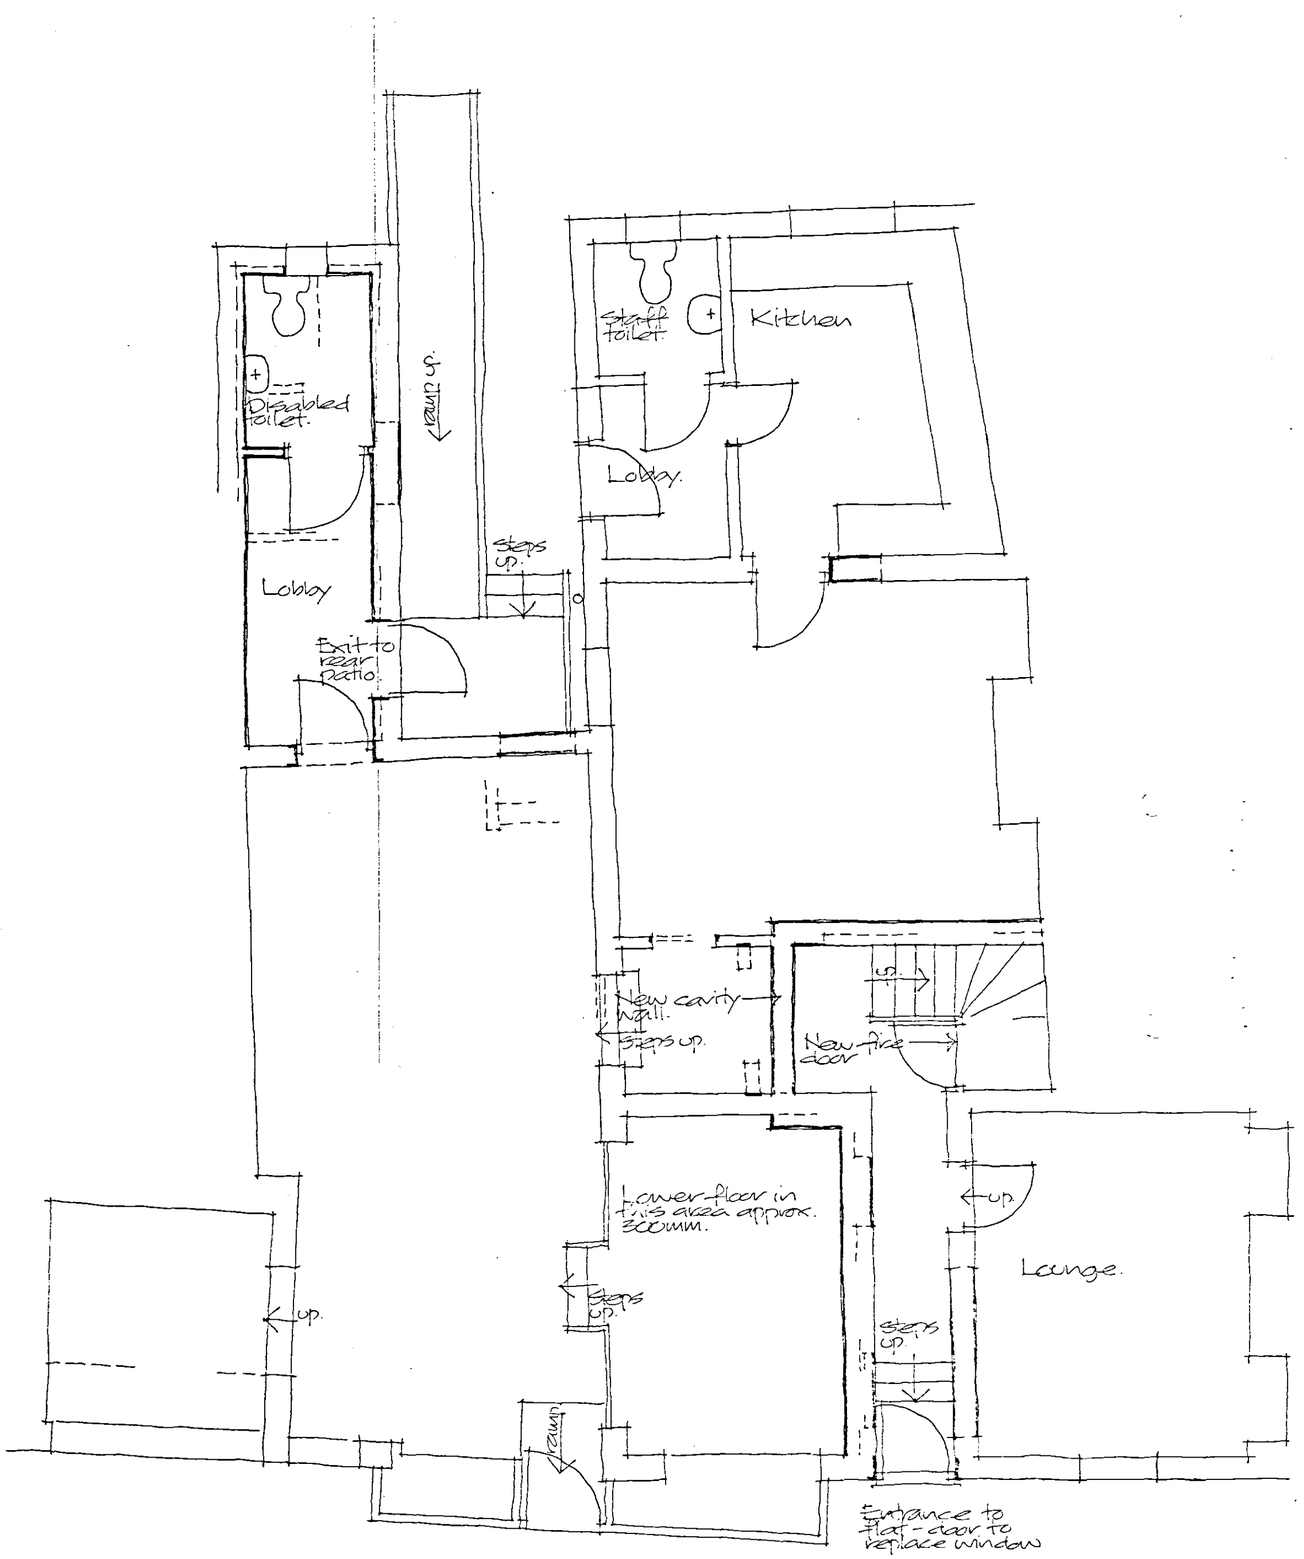

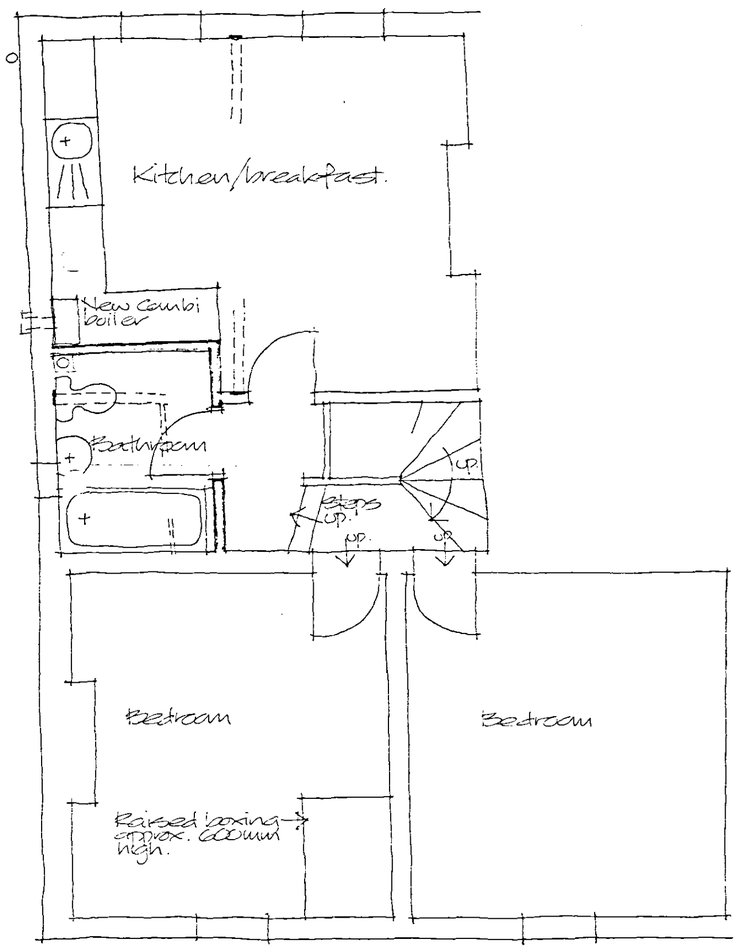

LOCATION PLAN Scale 1:1250

Project
**SKETCH DESIGN OF PROPOSED ALTERATIONS TO EXISTING SHOP AND LIVING ACCOMMODATION, 52 HIGH STREET, HOLBEACH.**

Client
**MS P M BRITLIFF**


**ALAN HORNSBY**
ARCHITECTURAL SERVICES LTD

"Little Acre"
Peak Hill, Cowbit,
Spalding, Lincs. PE12 6AW
*Tel. Holbeach (01406) 380591*


Scale 1:50 Drg. no. 08/30/01

Date June 2008