



LOCATION PLAN Scale 1:1250

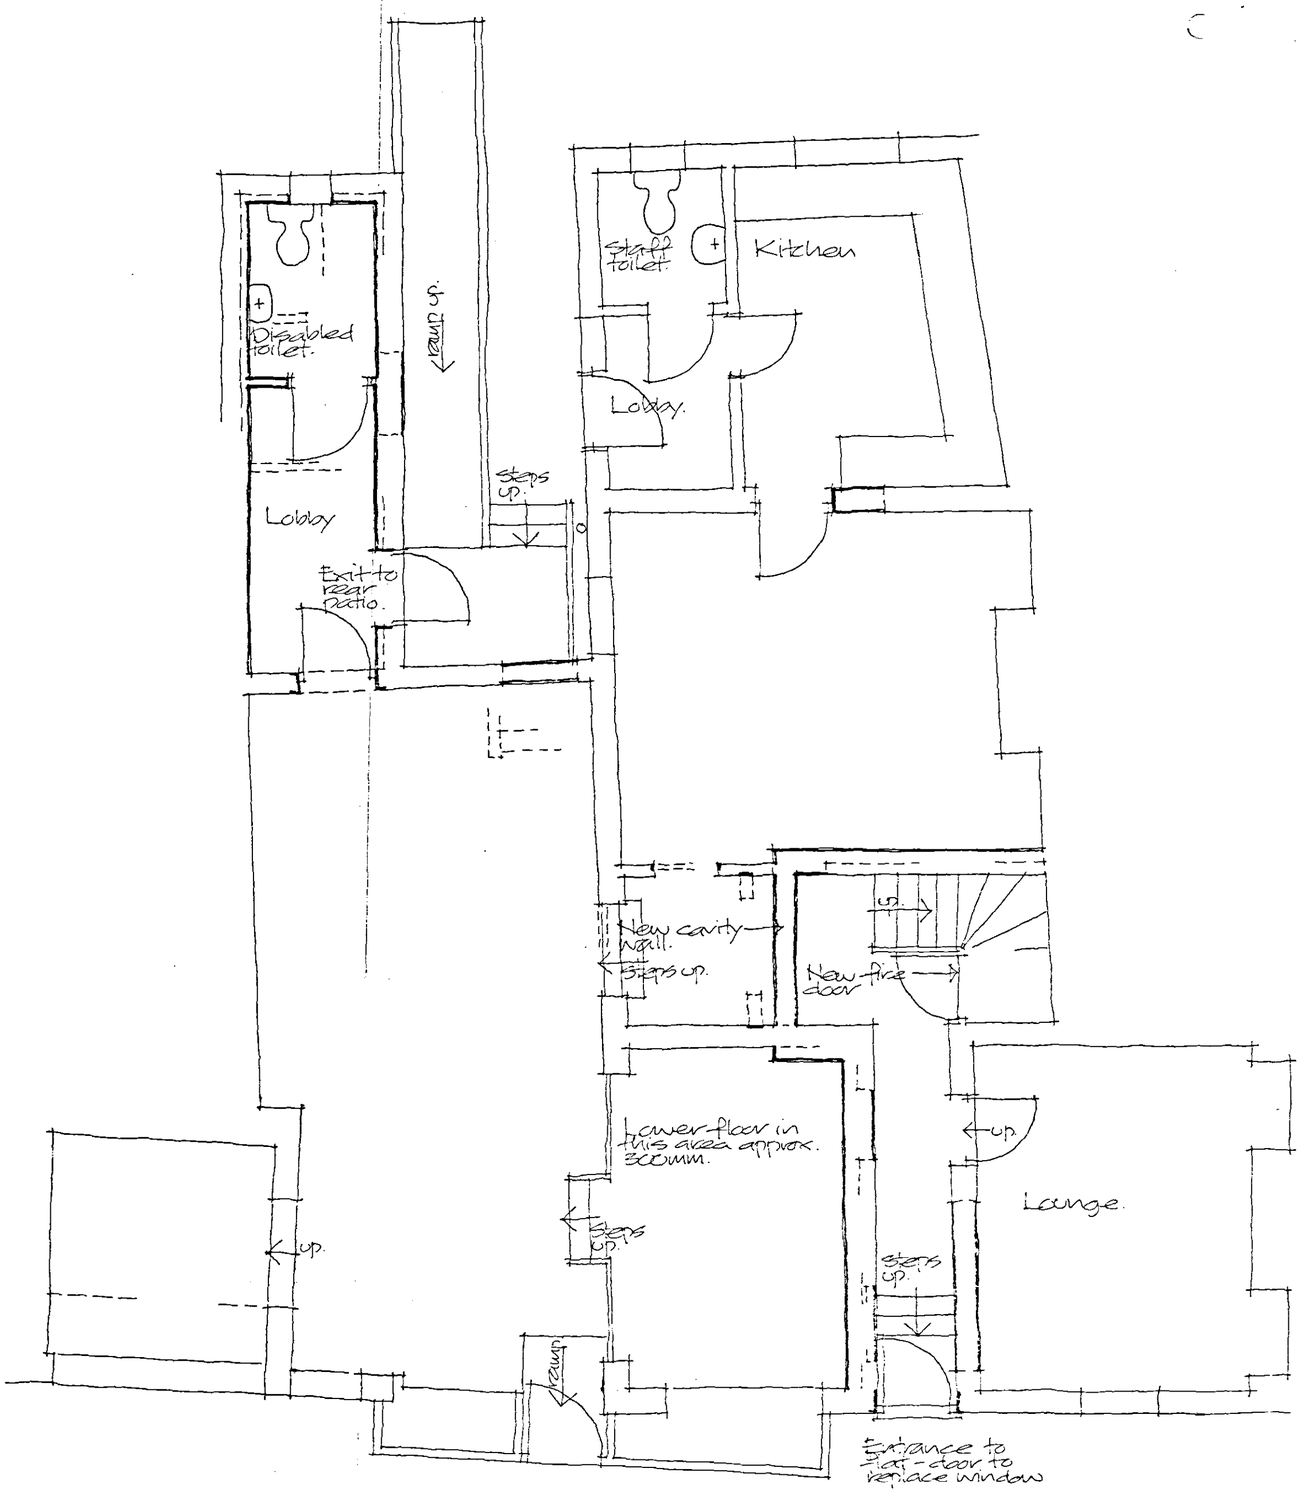

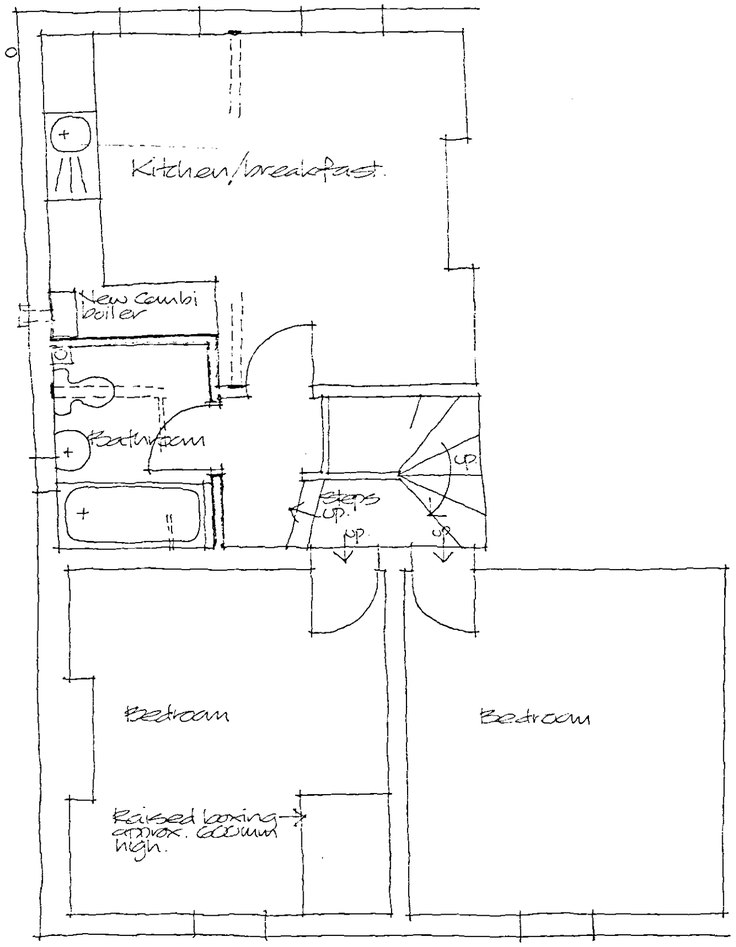

Project
SKETCH DESIGN OF PROPOSED ALTERATIONS TO EXISTING SHOP AND LIVING ACCOMMODATION, 52 HIGH STREET, HOLBEACH.

Client
MS P M BRITLIFF

ALAN HORNSBY
ARCHITECTURAL SERVICES LTD
"Little Acre"
Peak Hill, Cowbit,
Spalding, Lincs. PE12 6AW
Tel. Holbeach (01406) 380591

Scale 1:50 Drg. no. 08/30/01

Date June 2008