






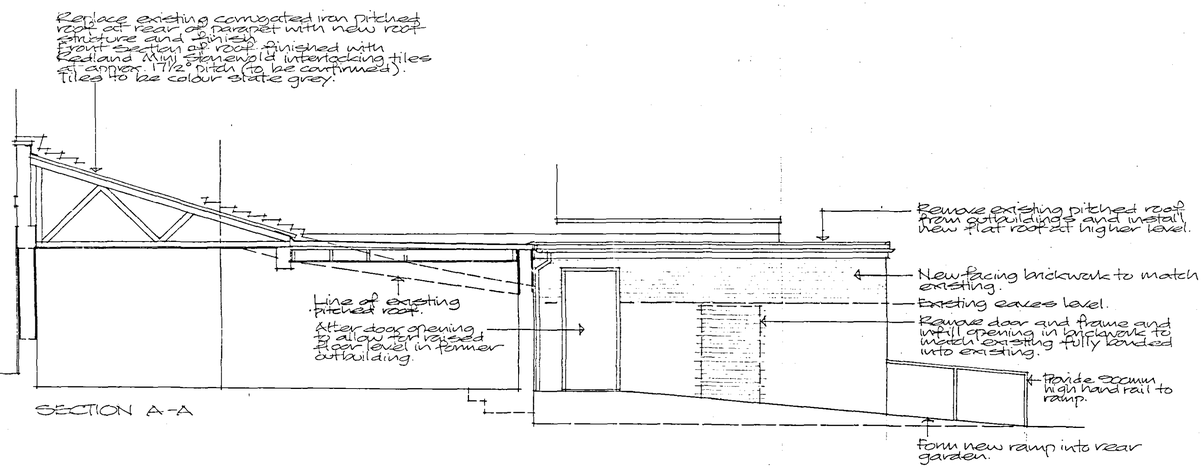

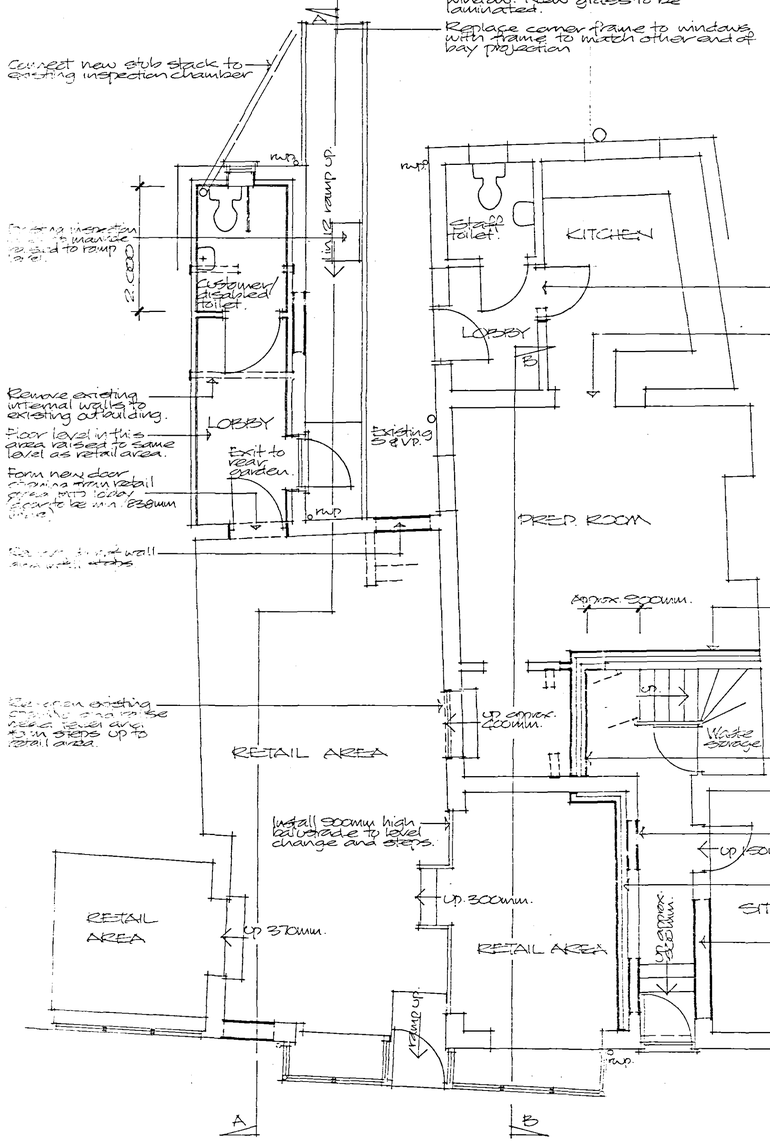

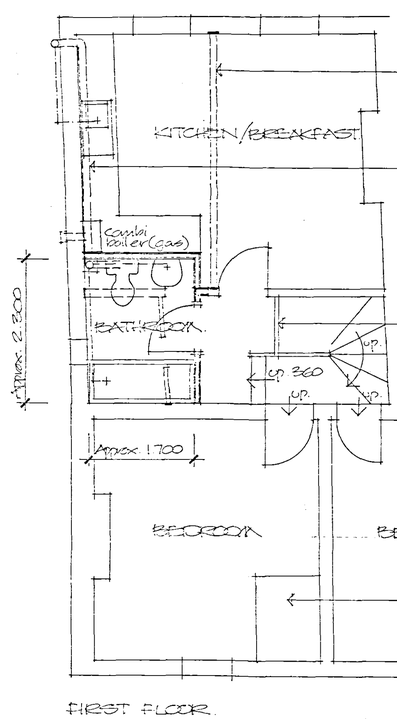

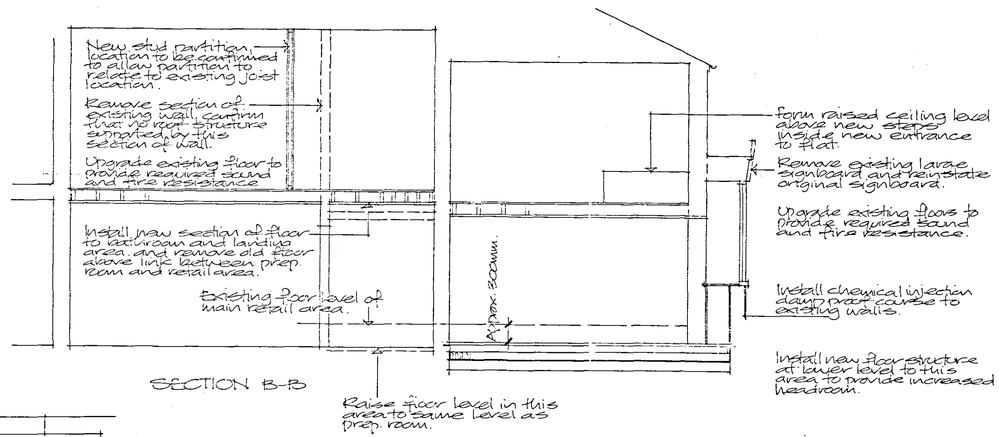

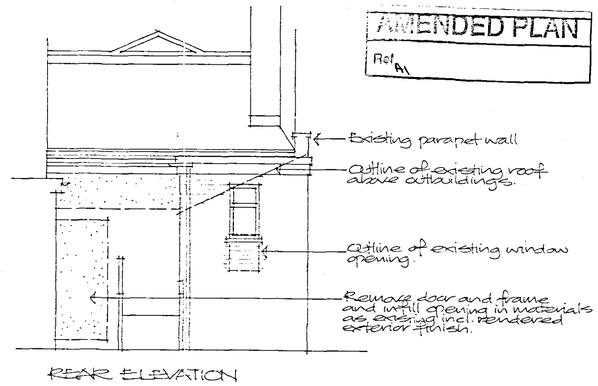

AMENDED PLAN
Ref. A1

SHDC Planning & Development
- 8 SEP 2008
Ref: 0871/08

SHDC Planning & Development
- 8 SEP 2008
Ref:

DETERMINED PLAN

Amendment
'A' Sept 08 Flat entrance door and adjacent window altered.

Project
PROPOSED ALTERATIONS TO EXISTING RETAIL UNIT AND LIVING ACCOMMODATION, 52 HIGH STREET, HOLBEACH.

ALAN HORNSBY
ARCHITECTURAL SERVICES LTD
"Little Acre"
Peak Hill, Cowbit,
Spalding, Lincs PE12 6AW
Tel. Holbeach (01406) 380591

Client
MS P M BRITLIFF

Scale 1:50 Drg. no. 08/30/02 A
Date August 2008