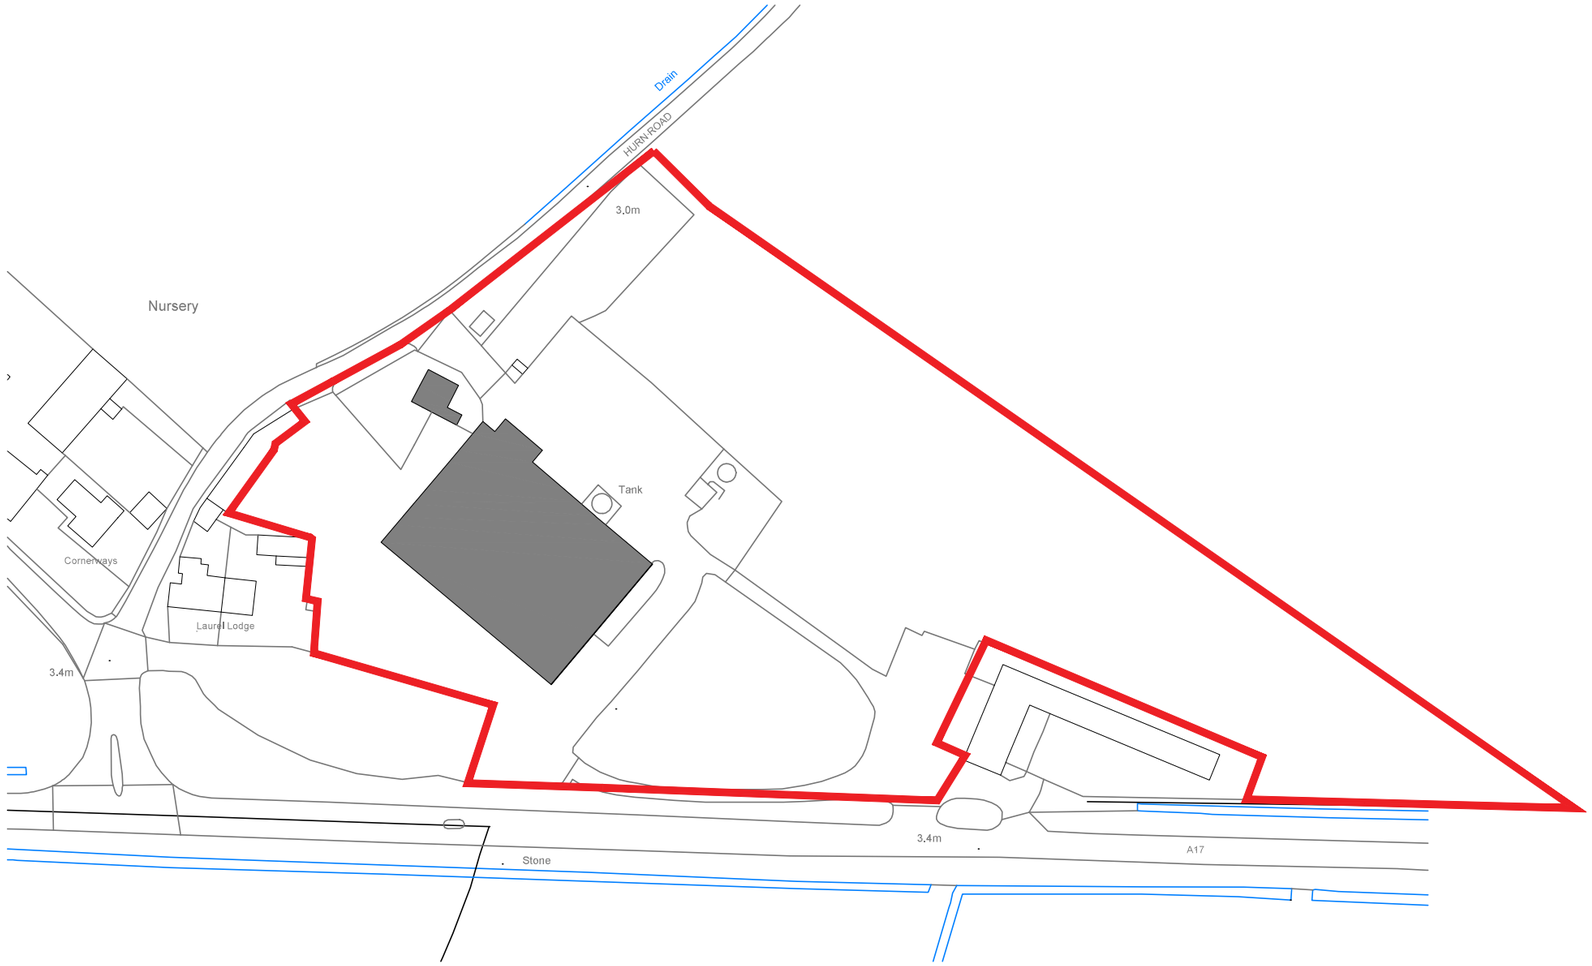


MaxDesign

Architecture | Planning | Consultancy

Armstrong House, First Avenue, Doncaster, DN9 3GA
t: 01302 867509 m: 07734 939 044
e: design@maxdesignconsultancy.co.uk w: maxdesignconsultancy.co.uk

status: FEASIBILITY

client: Midwest polychem

project: Washway Road, Holbeach

title: Site Location plan

scale: 1:1250 @A2

date: APR 2021

project no.:	drawn:	number:	rev:
2167	MJ	009	B