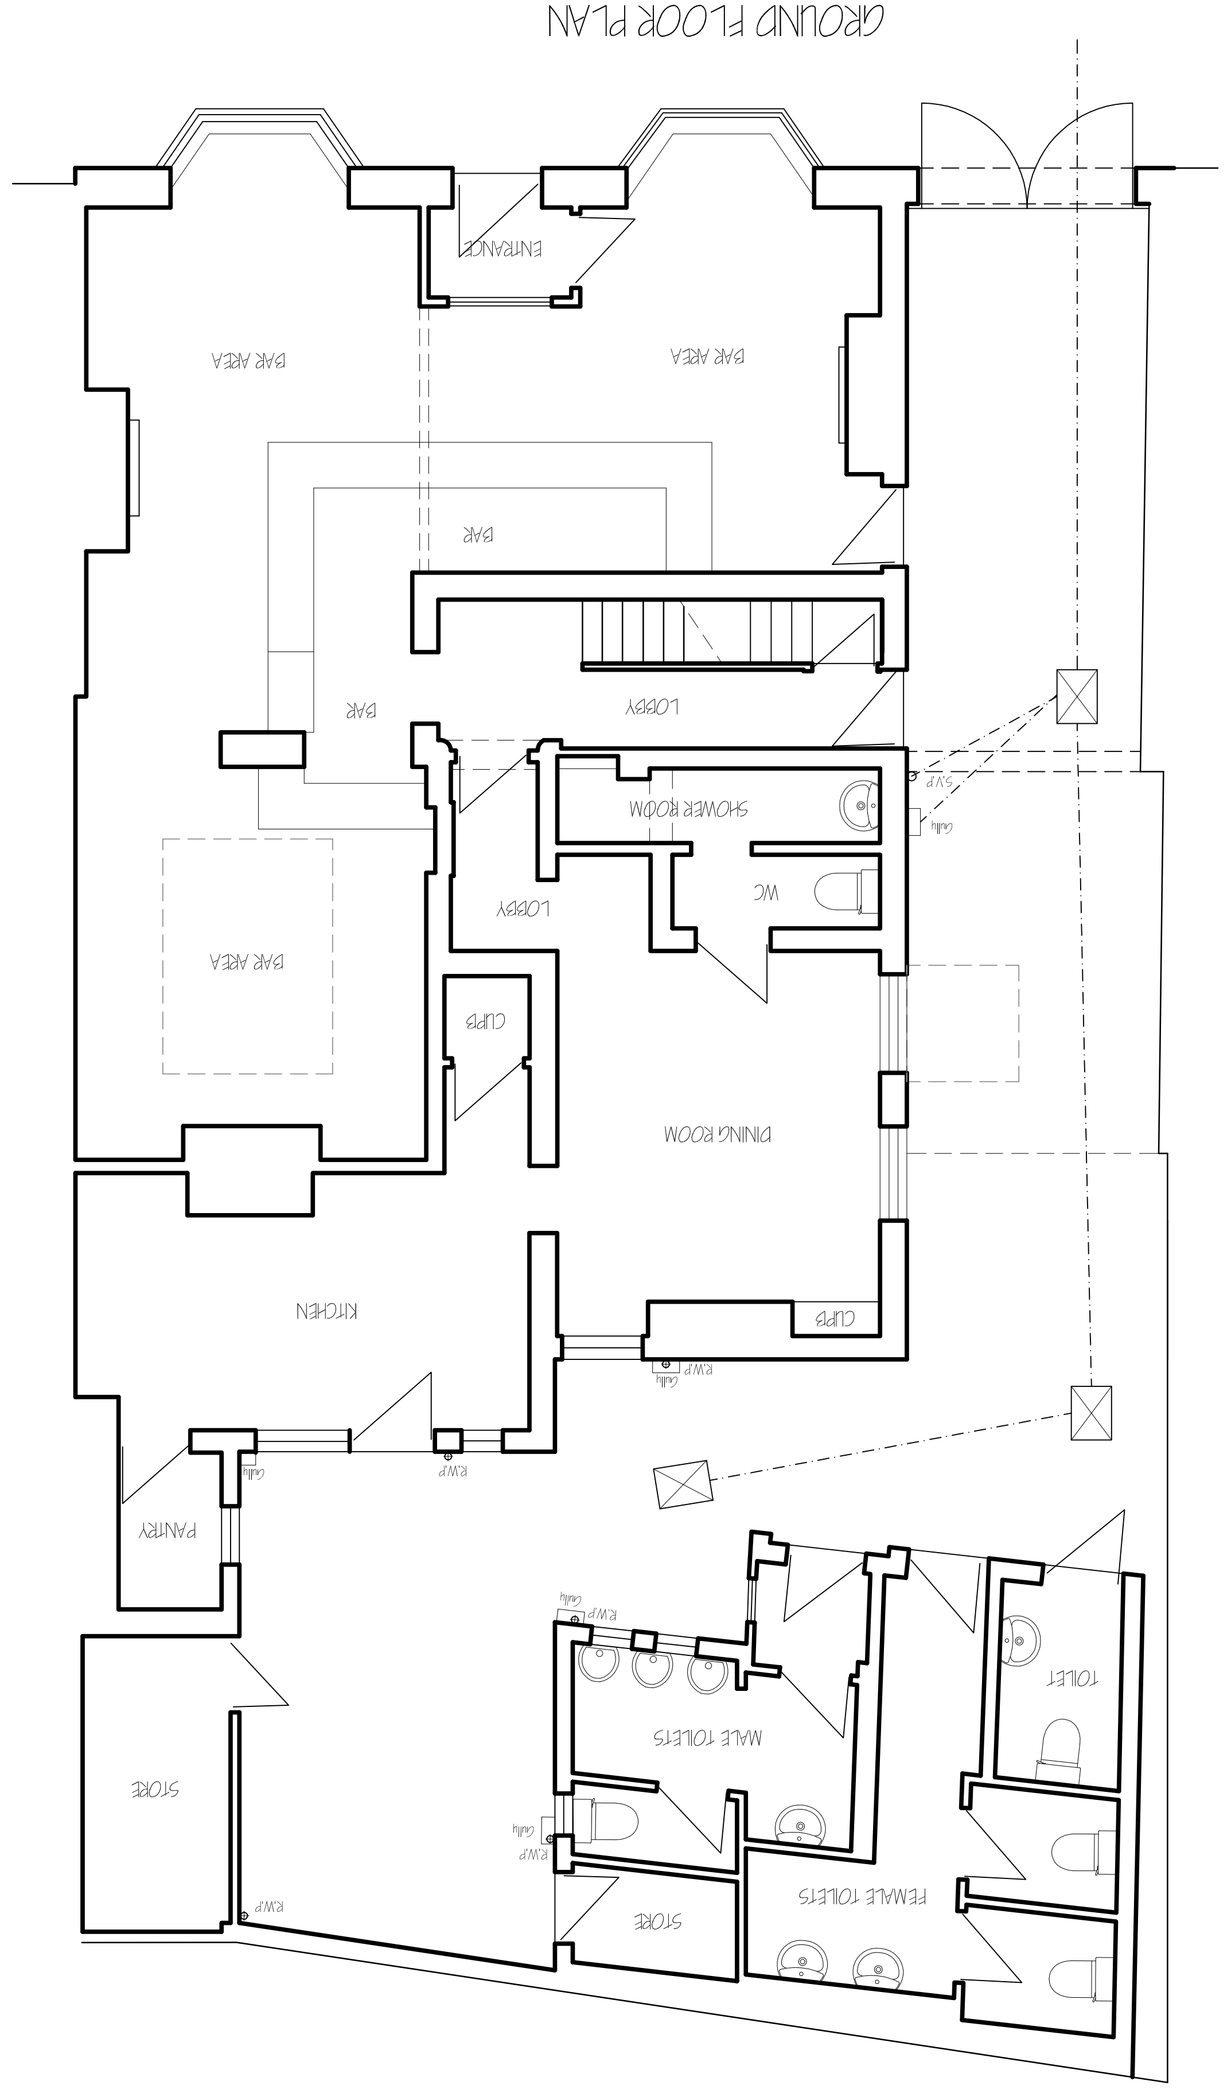

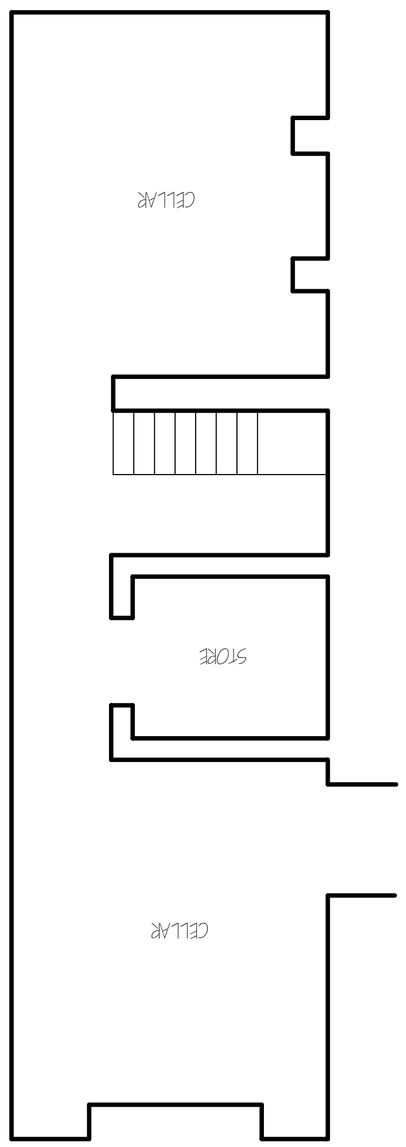

ref:	revision	date

G. R. MERCHANT LTD.
I.ENG AMICE FIWO
ARCHITECTURAL, STRUCTURAL AND LAND DRAINAGE CONSULTANTS
4 Wrights Mews
12A Park Road, Holbeach, Spalding, Lincs. PE12 7EE
Tel: 01406 490800
Fax: 01406 425744
E-Mail: gr.merchant@btconnect.com

Project
RENOVATIONS & CONVERSION INTO FLATS,
THE FORMER FELL HOTEL,
21 HIGH STREET, HOLBEACH,
SPALDING, LINCS, PE12 7DU.

Client
MR. N. STAMATZAI.

Drawing
BASEMENT & GROUND FLOOR PLANS
- EXISTING

Job Ref.	Drawing No.
2961-16.	01.

Date	Drawn
JUNE 2016.	SLD.

Scales
1/ 50 (unless otherwise stated)

DO NOT SCALE FROM THIS DRAWING

This drawing is copyright and may not be stored, reproduced or used for any other purpose other than that for which it is issued. The General Contractor is to check all dimensions on site and report any discrepancies to the Architect. All details shown on this drawing including building bye-laws and constructional matters may be considered during construction unless reported to the Architect before commencement. Any discrepancies between this drawing and the Specification are to be reported to the Architect. No responsibility can be accepted for alterations carried upon by/or for persons not employed by the Architect. All dimensions are to be checked on site and setting out is the responsibility of the Contractor. Figured dimensions are to be taken in preference to scaled dimensions. Sole use of this drawing is restricted to that stated on the front cover. Any unauthorised use, amendment or reproduction of this drawing will render the user liable to legal action. This drawing is the property of the Architect and remains so until fees are paid in full. Any variation from the approved drawings must be notified to the Architect before proceeding with the work. Any discrepancies between this drawing and the Specification are to be reported to the Architect before proceeding with the work. Any discrepancies between this drawing and the Specification are to be reported to the Architect before proceeding with the work.