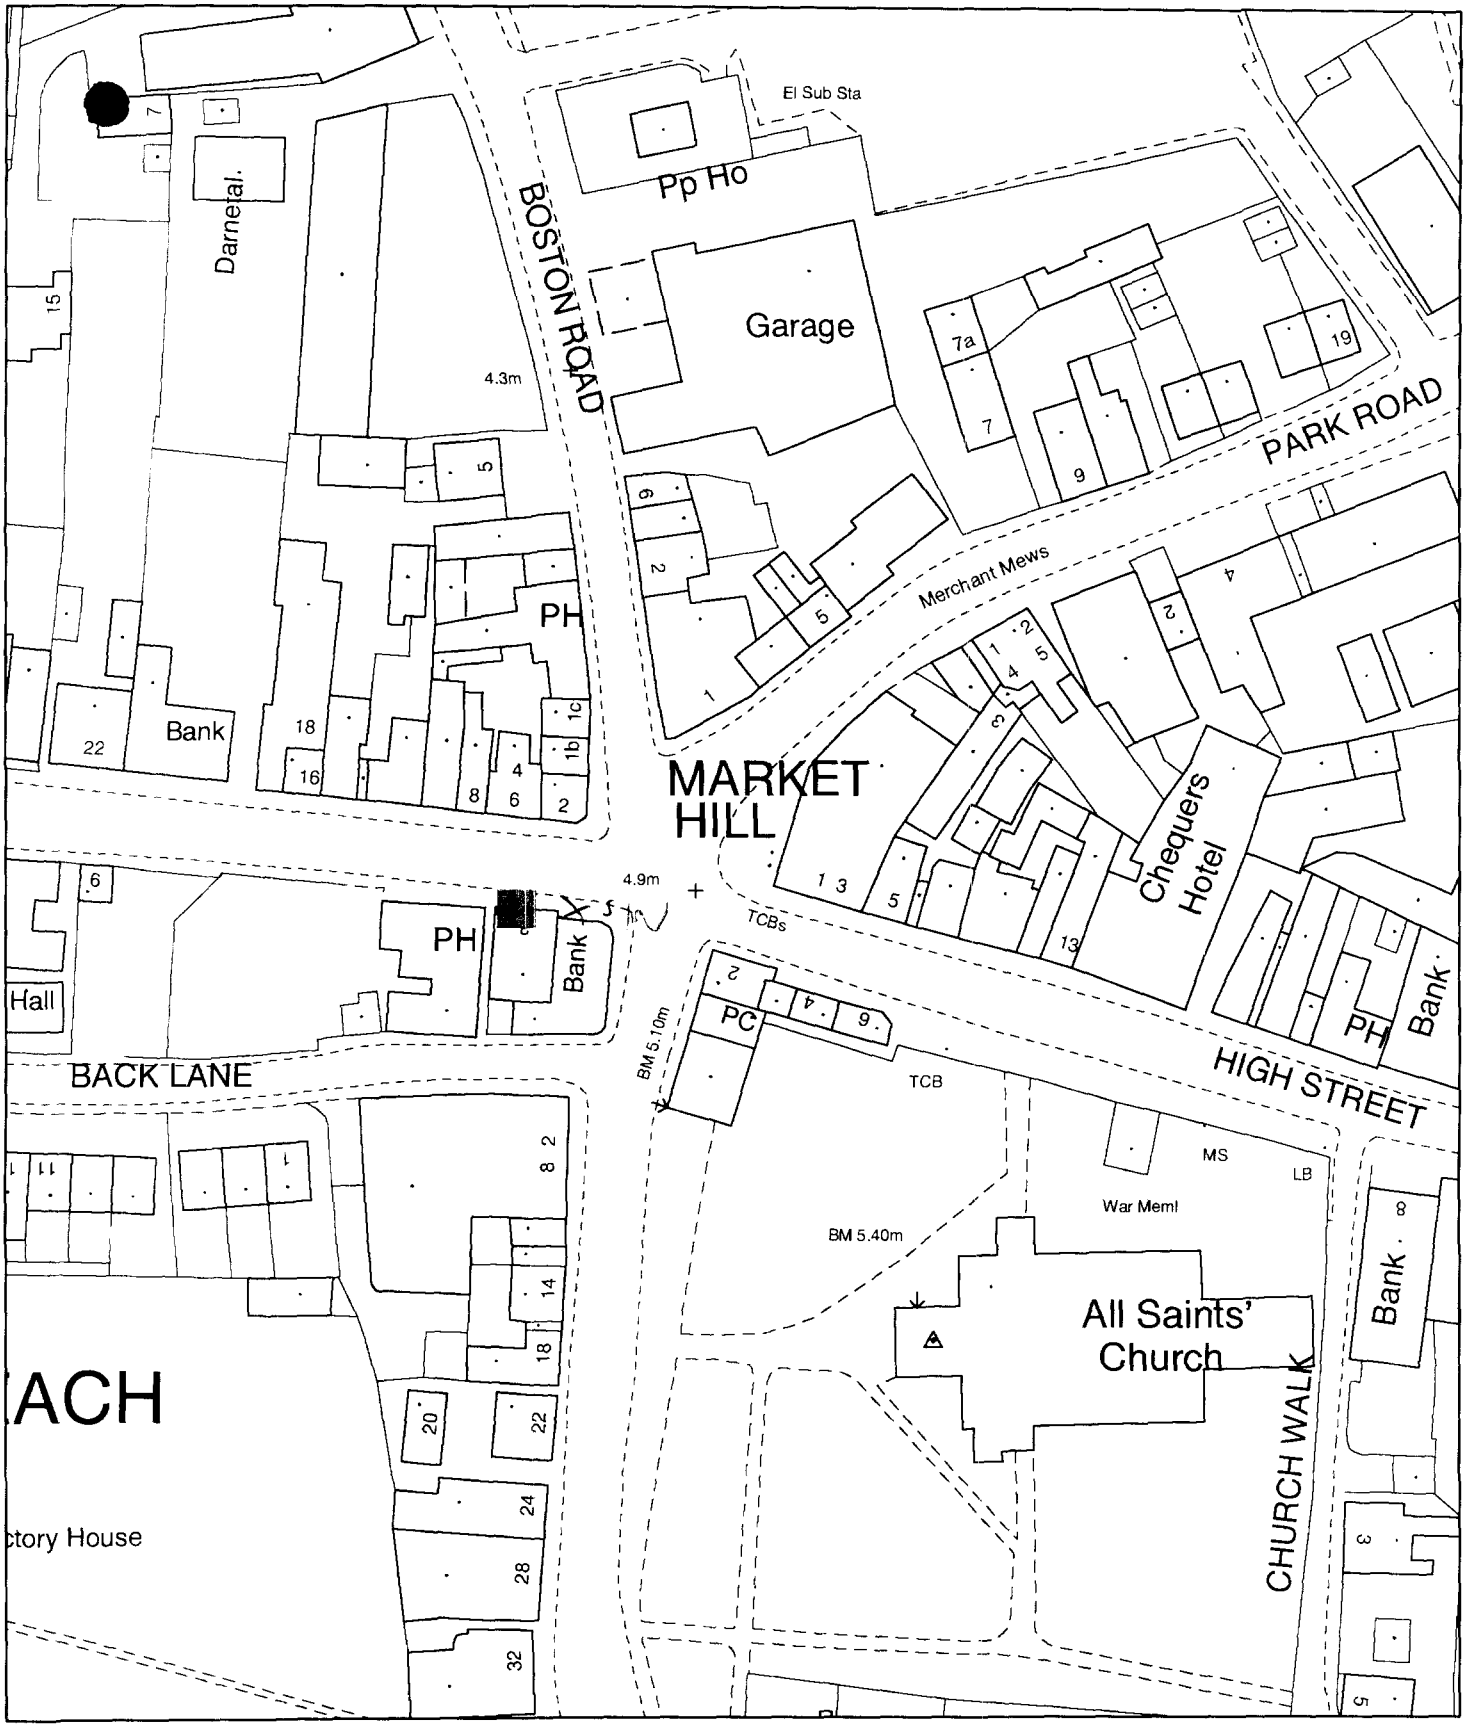


Planning Application Location Plan
Ward Member Notification

H09/0876/02

Scale: 1:1000

Planning and Development


Council Offices, Priory Road, Spalding, Lincolnshire
PE11 2XE

PLEASE DO NOT COPY THIS PLAN
This map is reproduced from Ordnance Survey material with permission of Ordnance Survey on behalf of Her Majesty's Stationery Office (c) Crown copyright. Unauthorised reproduction infringes Crown copyright and may lead to prosecution or civil proceedings. South Holland District Council LA079413 2002

Ordnance Survey®

Siteplan Data™

SHDC
Planning & Development
26 JUL 2002
Ref 0876/02

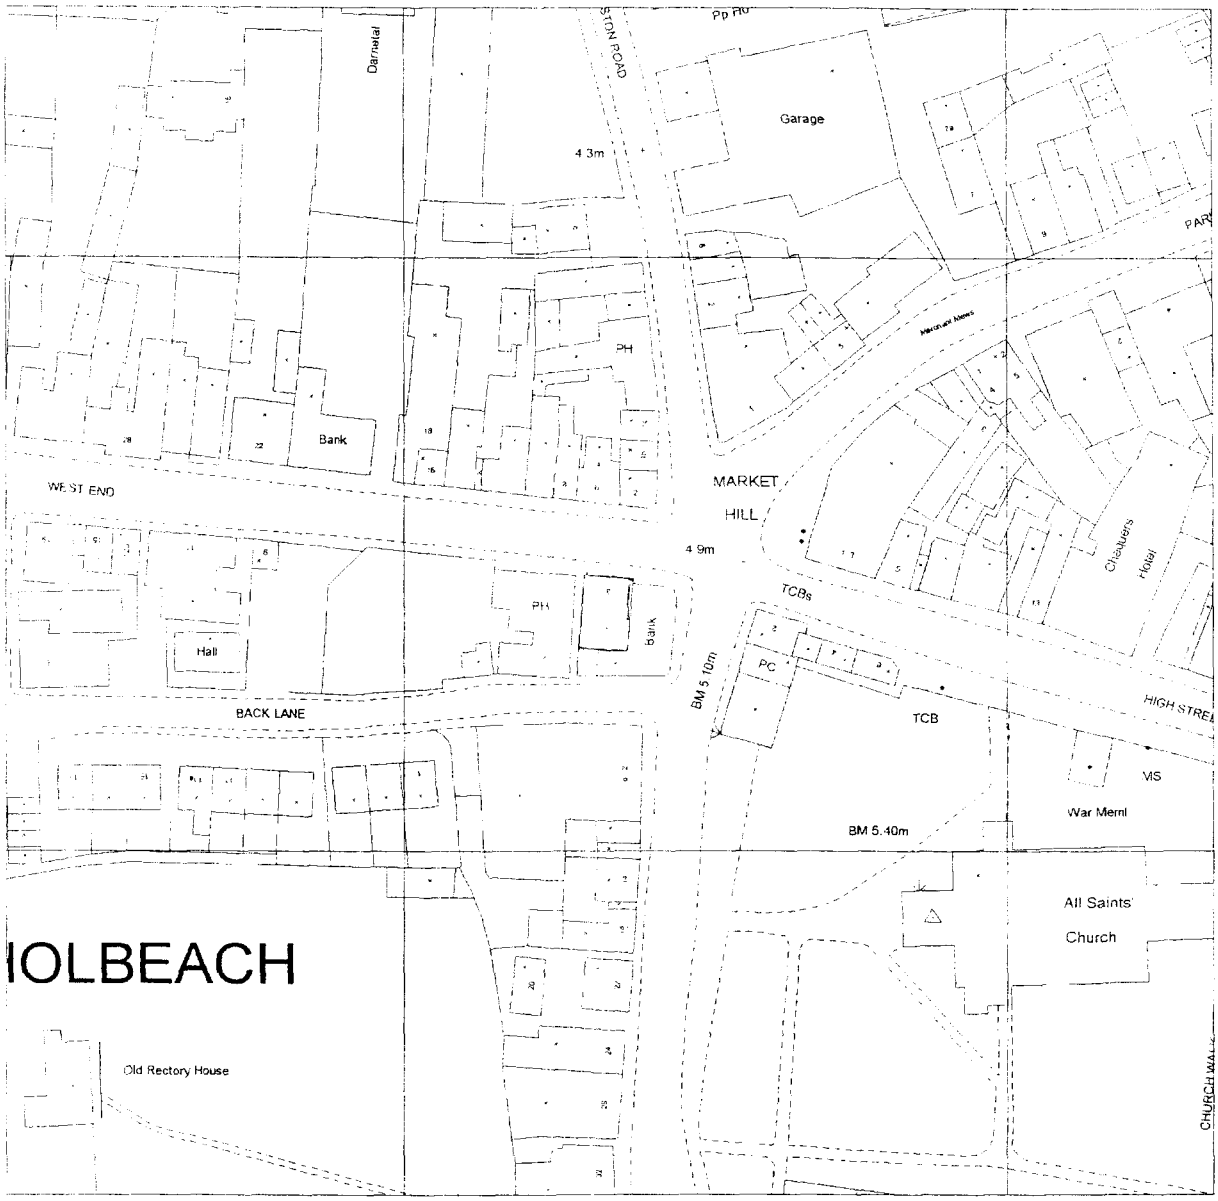

Produced 09 Jul 2002 from Ordnance Survey digital data and incorporating surveyed revision available at this date. © Crown copyright 2002.

Part or all of this Siteplan is enlarged from mapping produced at one or more of the following scales 1:1250, 1:2500, 1:10000.

Reproduction in whole or in part is prohibited without prior permission of Ordnance Survey.

Ordnance Survey and the OS symbol are registered trade marks and Siteplan a trade mark of Ordnance Survey, the national mapping agency of Great Britain.

20 0 20 40 60 80

Metres

3 WEST END
HOLBEACH
SPALDING
PE12 7LW

Centre coordinates : 535834mE 324842mN

National Grid sheet reference at centre of this Siteplan: TF3524NE.

Supplied by : National Map Centre Tel 020 7222 2466
Serial Number : 1413